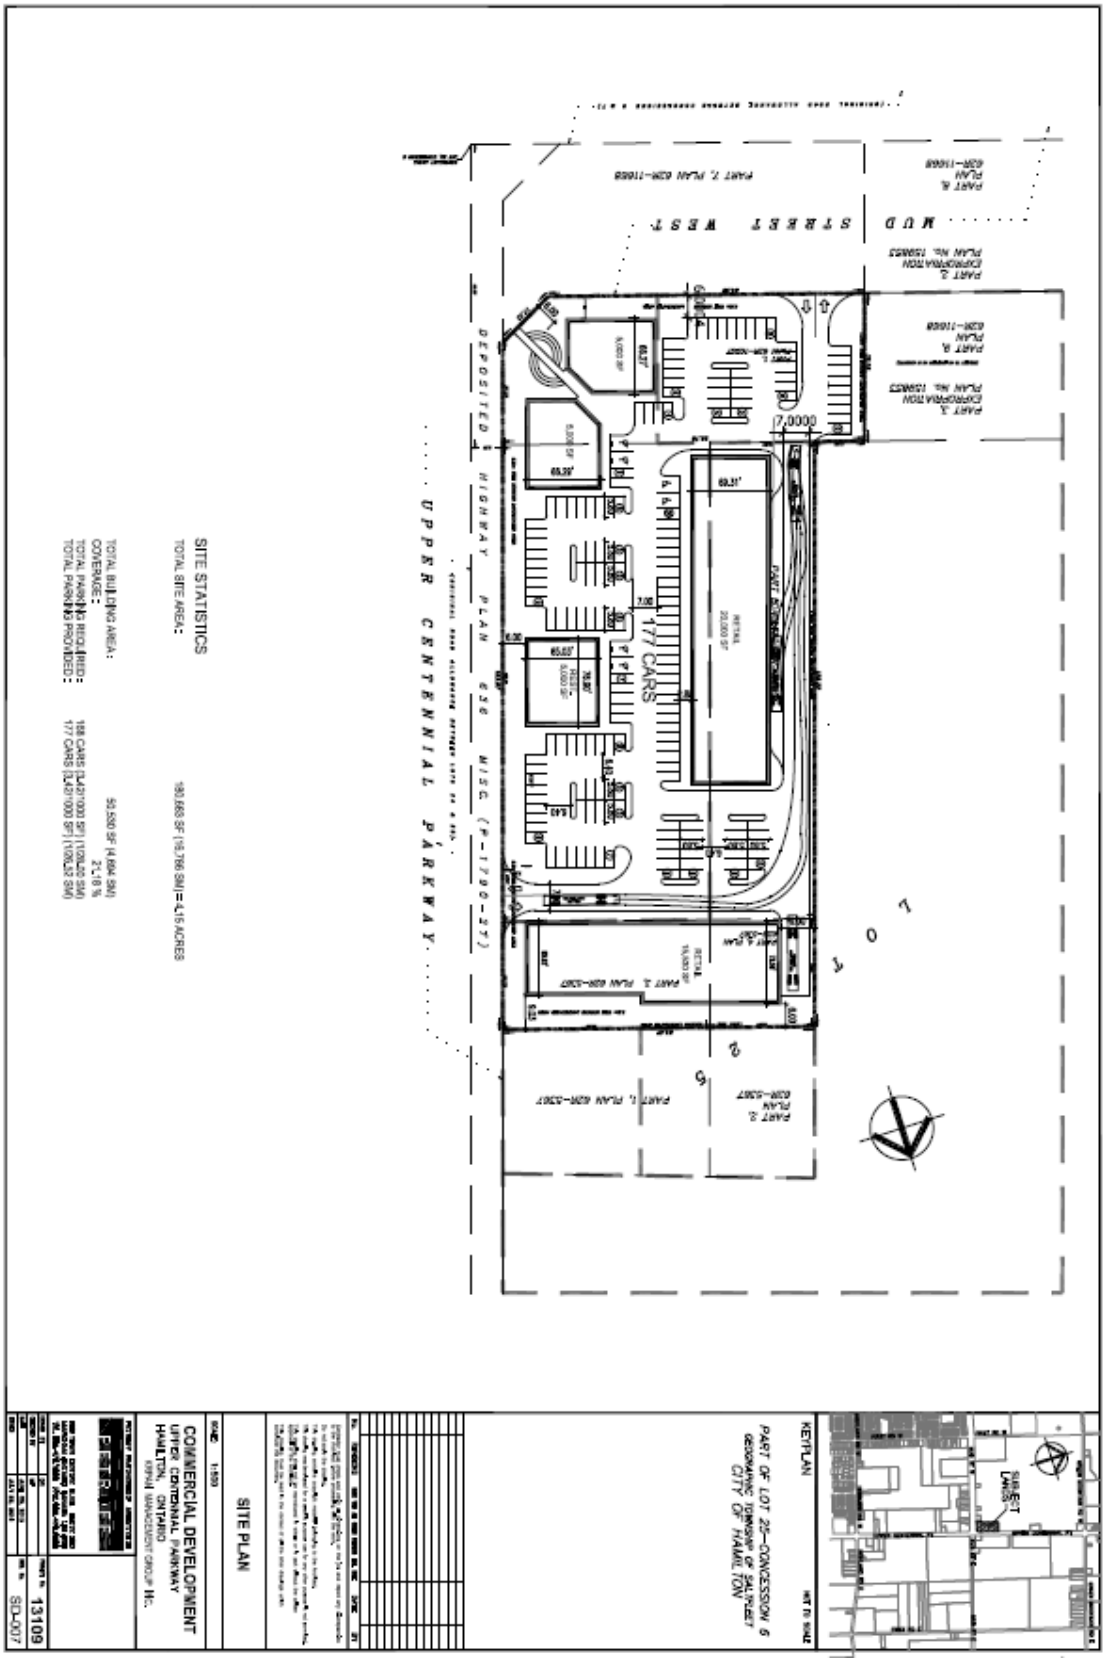
UPPER CENTENNIAL PARKWAY
DEPOSITED HIGHWAY PLAN 65R MISC. (F-1790-57)
MUD STREET WEST
177 CARS
SITE STATISTICS
TOTAL SITE AREA:
180,665 SF (16,786 SM)=4.15 ACRES
TOTAL BUILDING AREA:
50,530 SF (4,694 SM)
COVERAGE:
27.9 %
TOTAL PARKING REQUIRED:
168 CARS (1,421,000 SF) (132,0 SM)
TOTAL PARKING PROVIDED:
177 CARS (1,421,000 SF) (132,0 SM)
KEYPLAN
PART OF LOT 25—CONCESSION 6
GEOGRAPHIC TOWNSHIP OF SALTFLEET
CITY OF HAMILTON
SITE PLAN
COMMERCIAL DEVELOPMENT
UPPER CENTENNIAL PARKWAY
HAMILTON, ONTARIO
13109
SD-007