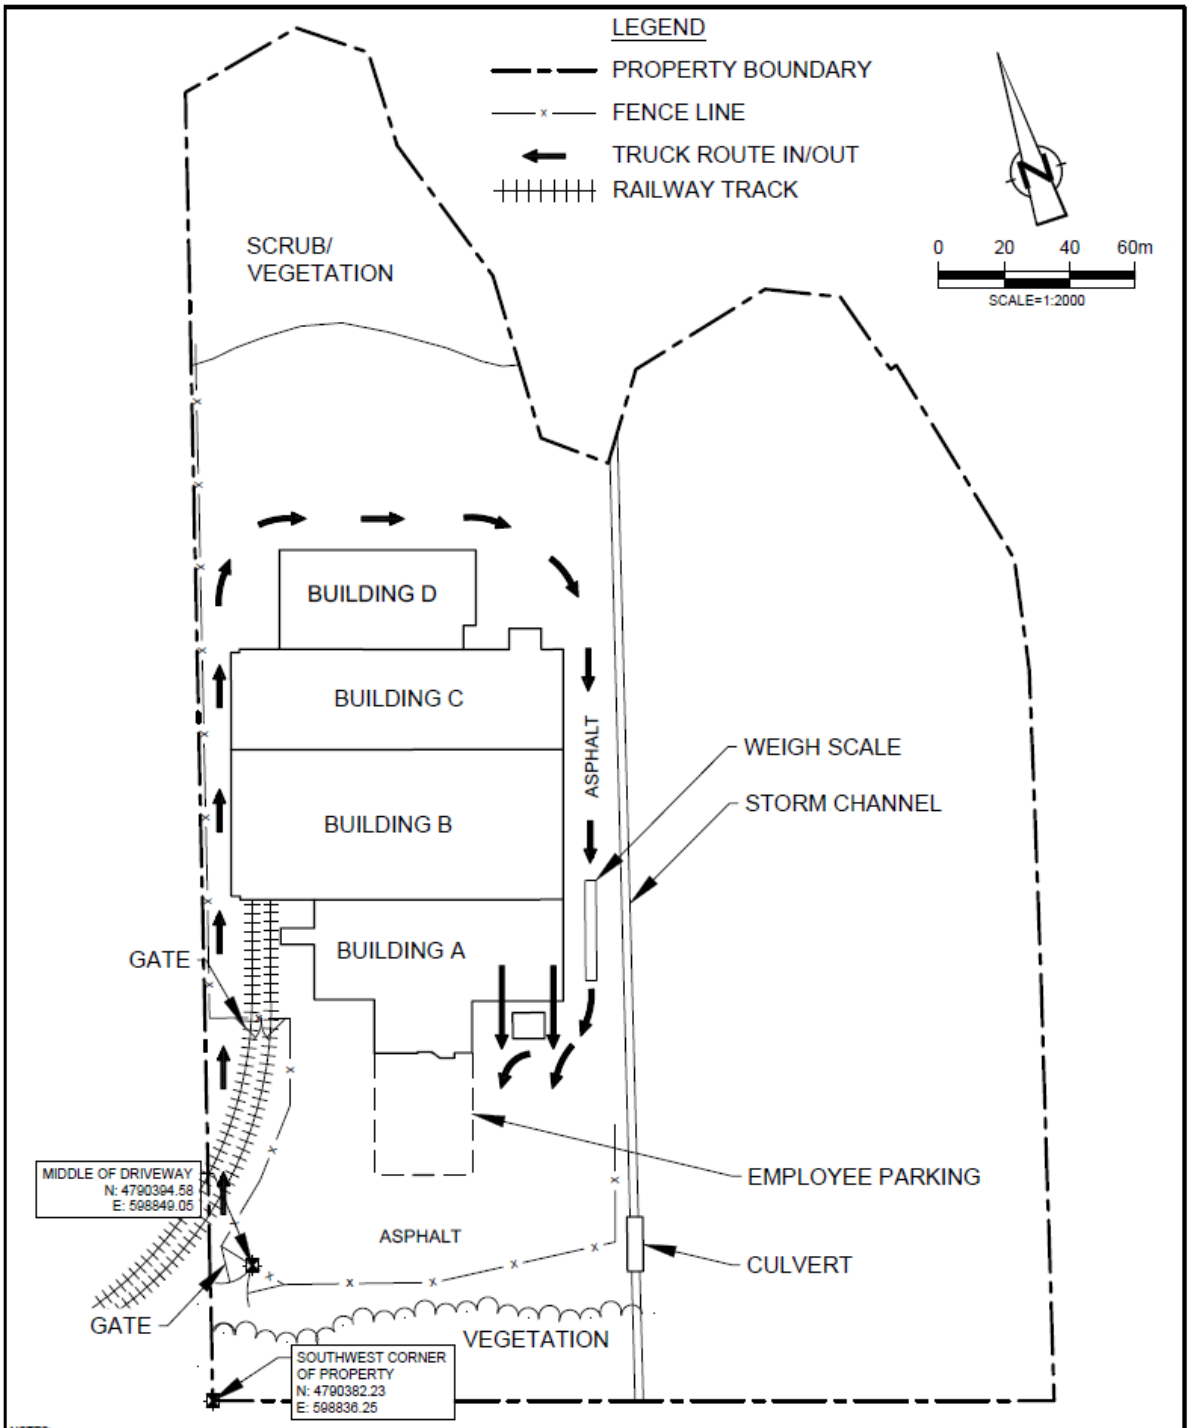

NOTES:

1. THIS FIGURE HAS BEEN PREPARED, IN PART, BASED ON INFORMATION FURNISHED BY OTHERS. WHILE THIS INFORMATION IS BELIEVED TO BE RELIABLE, CRA CANNOT AND DOES NOT WARRANT ITS ACCURACY AND/OR COMPLETENESS, AND THUS SHALL NOT BE RESPONSIBLE FOR ANY ERRORS OR OMISSIONS WHICH MAY HAVE BEEN INCORPORATED HEREIN AS A RESULT. THOSE RELYING ON THIS FIGURE ARE ADVISED TO OBTAIN VERIFICATION OF ITS ACCURACY AND/OR COMPLETENESS BEFORE USING IT FOR ANY PURPOSE.

figure 3

SITE PLAN
DESIGN AND OPERATIONS REPORT
SANIMAX
Hamilton, Ontario

43743-40(011)GN-WA002 MAY 21/2014