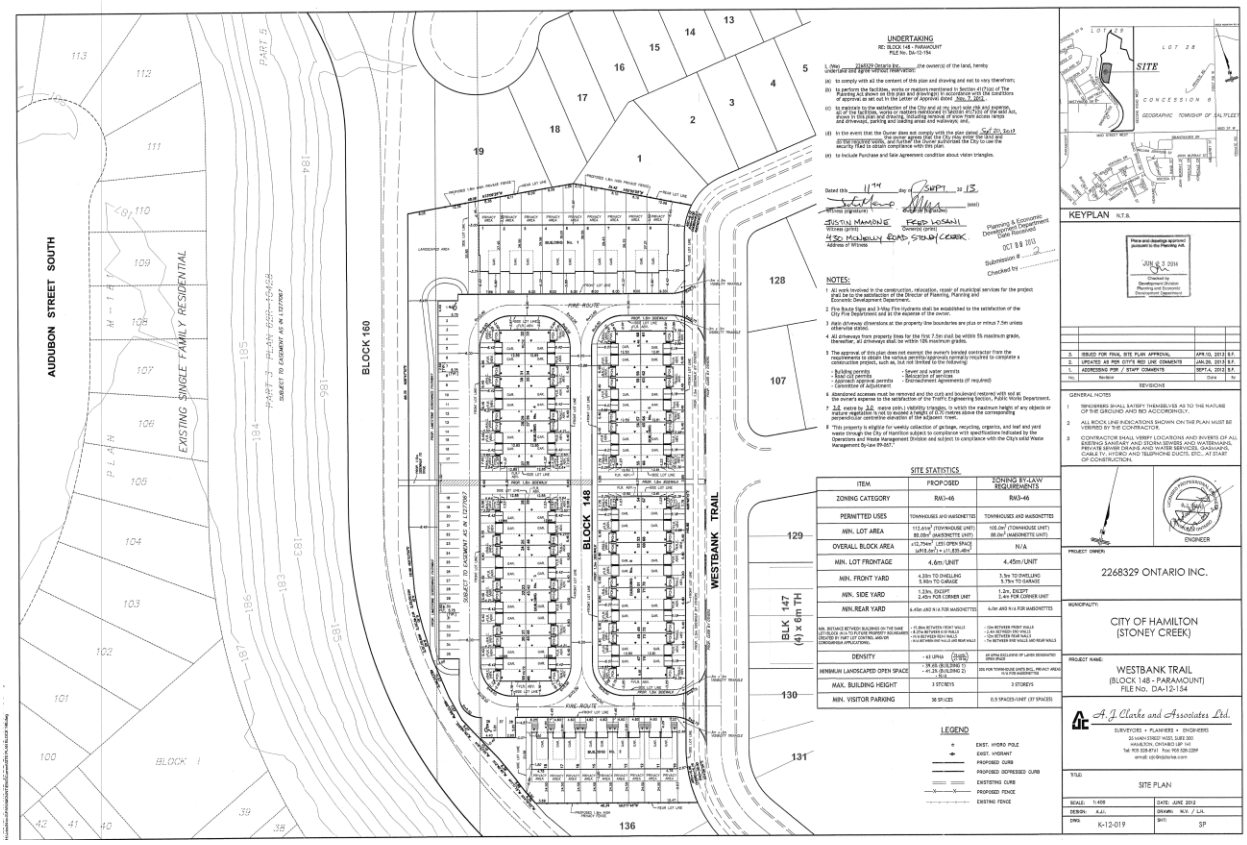
AUDUBON STREET SOUTH
EXISTING SINGLE FAMILY RESIDENTIAL
BLOCK 160
BLOCK 148
WESTBANK TRAIL
BLK 147 (4) x 6m TH
BLOCK 1
UNDERTAKING
RE: BLOCK 148 - PARAMOUNT
FILE No. DA-12-154
NOTES:
SITE STATISTICS
LEGEND
KEYPLAN
SITE
CONCESSION 6
GEOGRAPHIC TOWNSHIP OF SALTFLEET
GENERAL NOTES
2268329 ONTARIO INC.
CITY OF HAMILTON (STONEY CREEK)
WESTBANK TRAIL (BLOCK 148 - PARAMOUNT) FILE No. DA-12-154
A. J. Clarke and Associates Ltd.
SITE PLAN
SCALE: 1:400
DATE: JUNE 2012
DESIGN: A.J.C.
DRAWN: N.K. / L.H.
DWG: K-12-019
SHT: SP