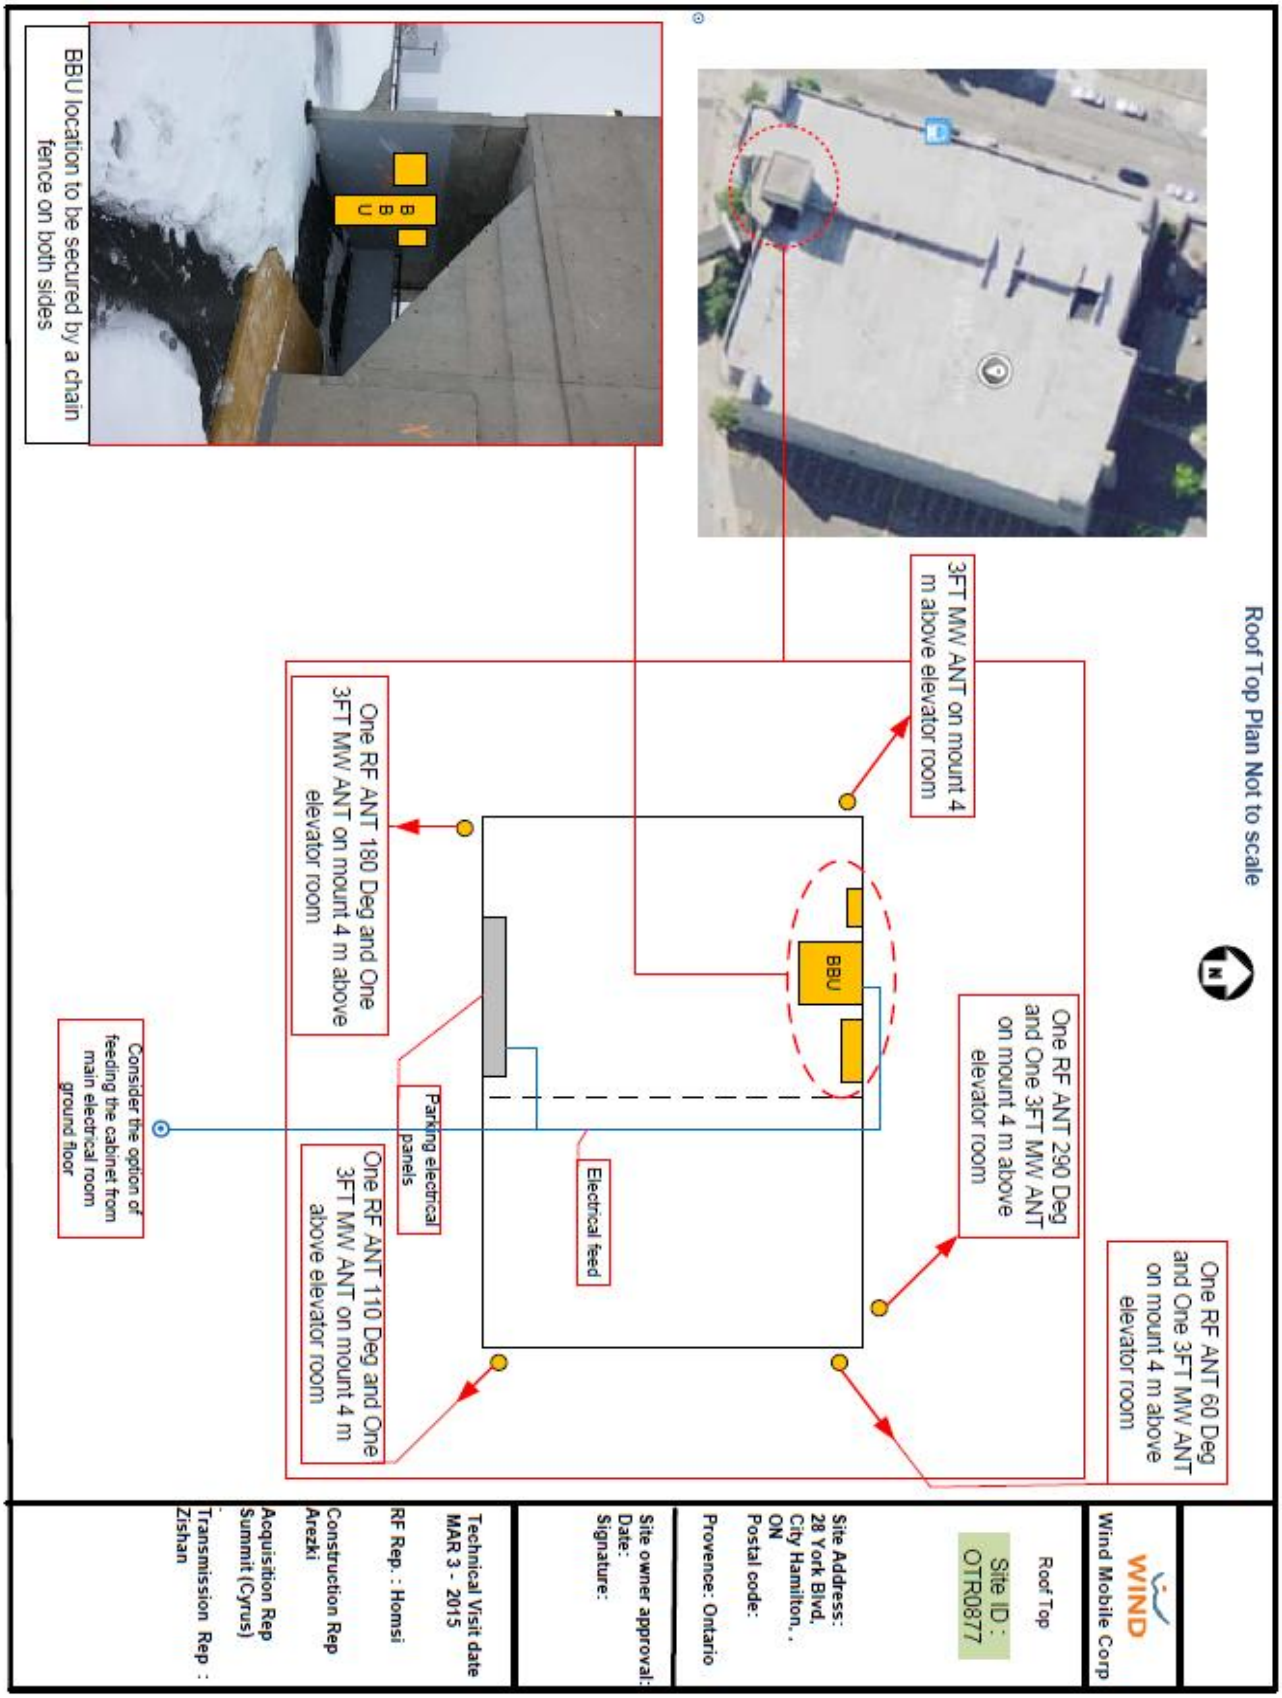
Roof Top Plan Not to scale
One RF ANT 60 Deg and One 3FT MW ANT on mount 4 m above elevator room
One RF ANT 290 Deg and One 3FT MW ANT on mount 4 m above elevator room
3FT MW ANT on mount 4 m above elevator room
BBU
Electrical feed
Parking electrical panels
One RF ANT 180 Deg and One 3FT MW ANT on mount 4 m above elevator room
One RF ANT 110 Deg and One 3FT MW ANT on mount 4 m above elevator room
Consider the option of feeding the cabinet from main electrical room ground floor
BBU location to be secured by a chain fence on both sides
WIND
Wind Mobile Corp
Roof Top
Site ID : OTR0877
Site Address:
28 York Blvd,
City Hamilton, ,
ON
Postal code:
Provence: Ontario
Site owner approval:
Date:
Signature:
Technical Visit date
MAR 3 - 2015
RF Rep. : Homsi
Construction Rep
Arezki
Acquisition Rep
Summit (Cyrus)
Transmission Rep :
Zishan