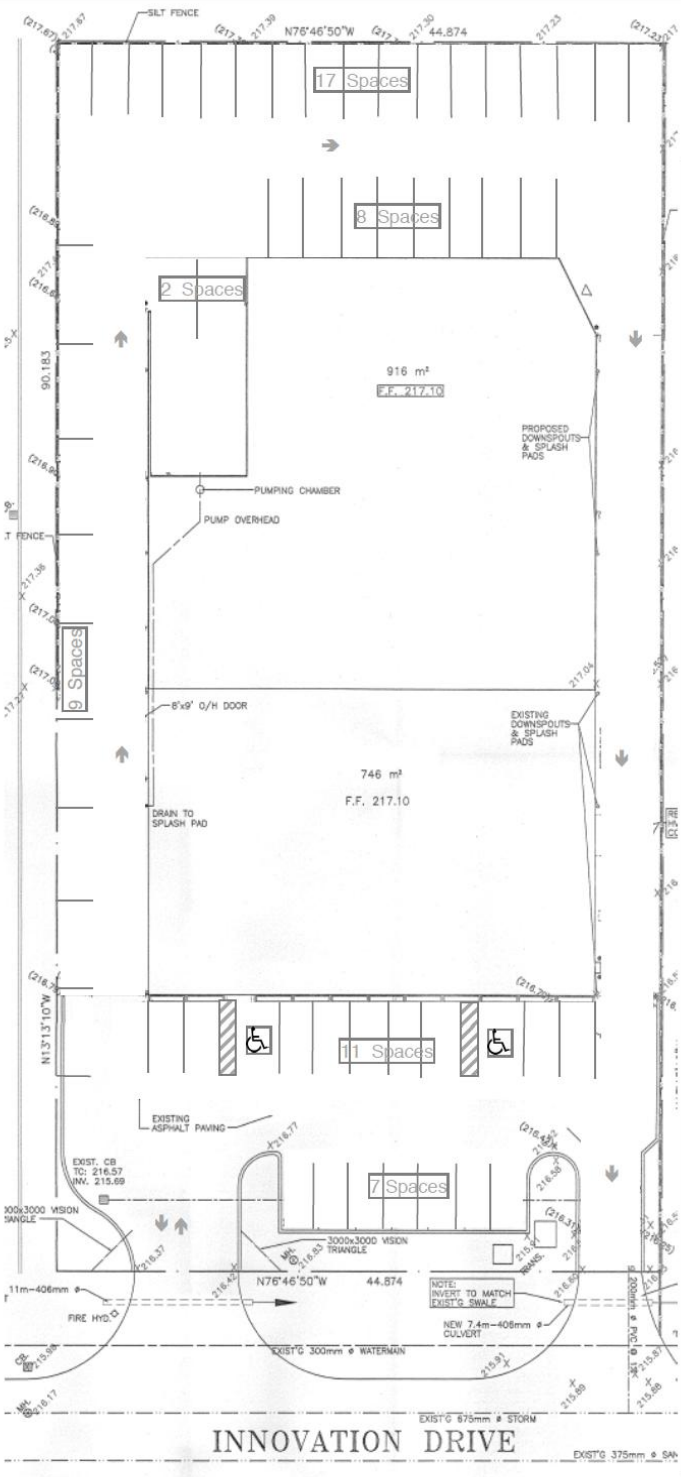

PROPOSED PARKING PLAN
66 Innovation Drive
Flamborough

Parking Summary:

Provided:
54 spaces including 2 accessible spaces

Stall Size:
Regular Spaces: 2.6 x 5.5m

Parallel Spaces: 2.4 x 6.7m

Accessible Spaces: 4.4 x 5.5m

Driveway Aisle Width:
One way: 3m min.

One way (adjacent to parallel spaces): 3.6m min.

Ramsay Planning Inc.	Proposed Parking Plan – 66 Innovation Drive, Flamborough January, 2016