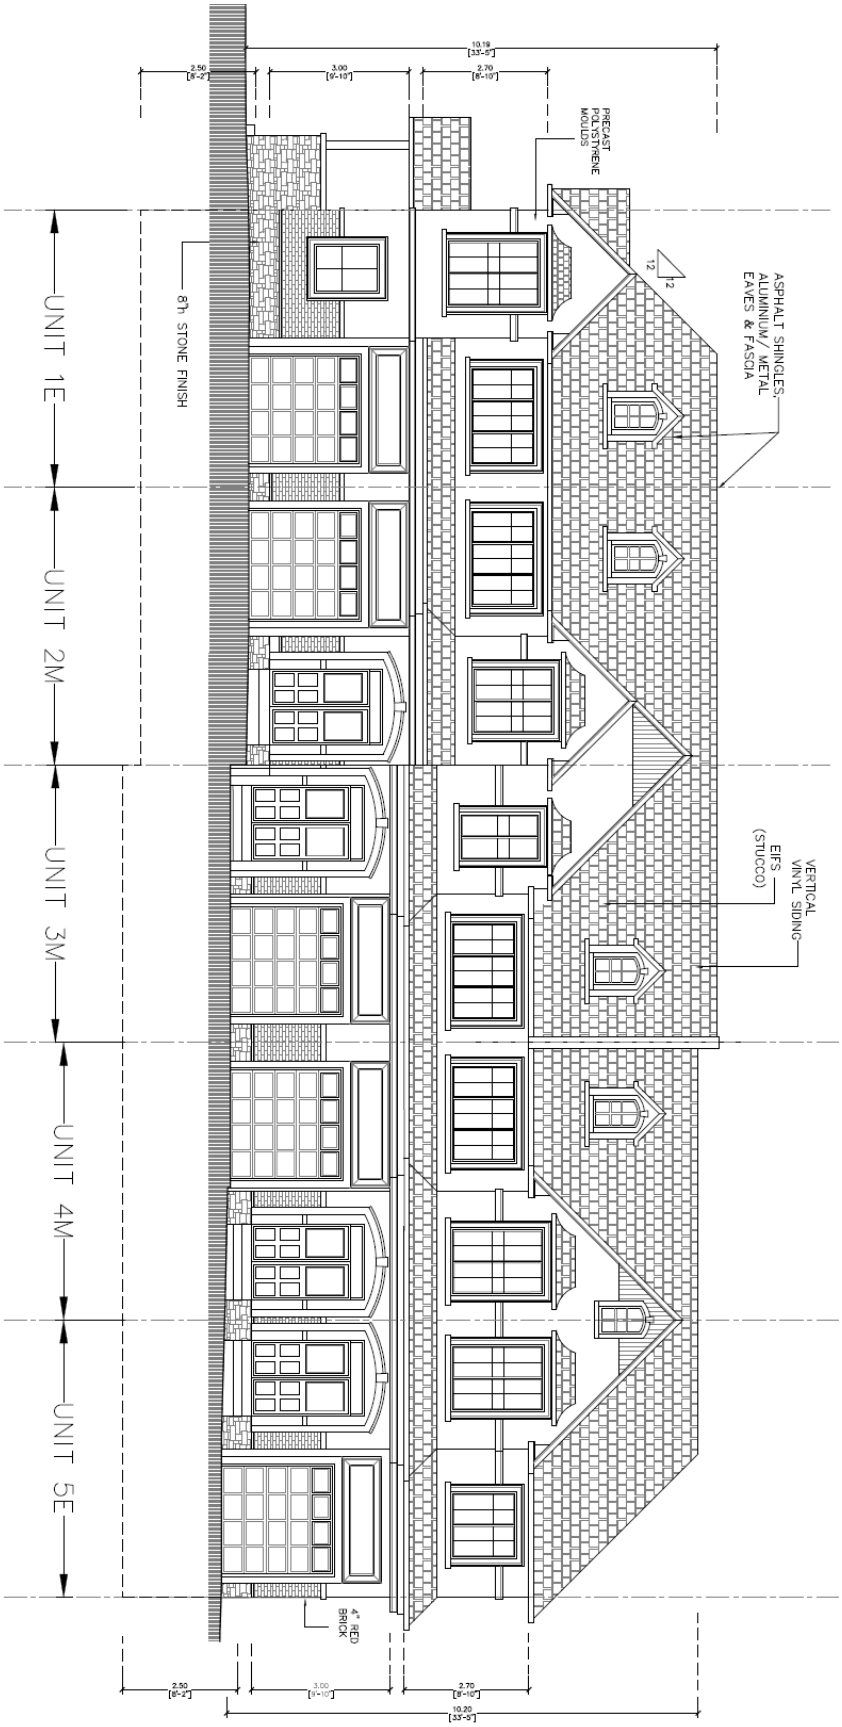

FRONT ELEVATION – SOUTH

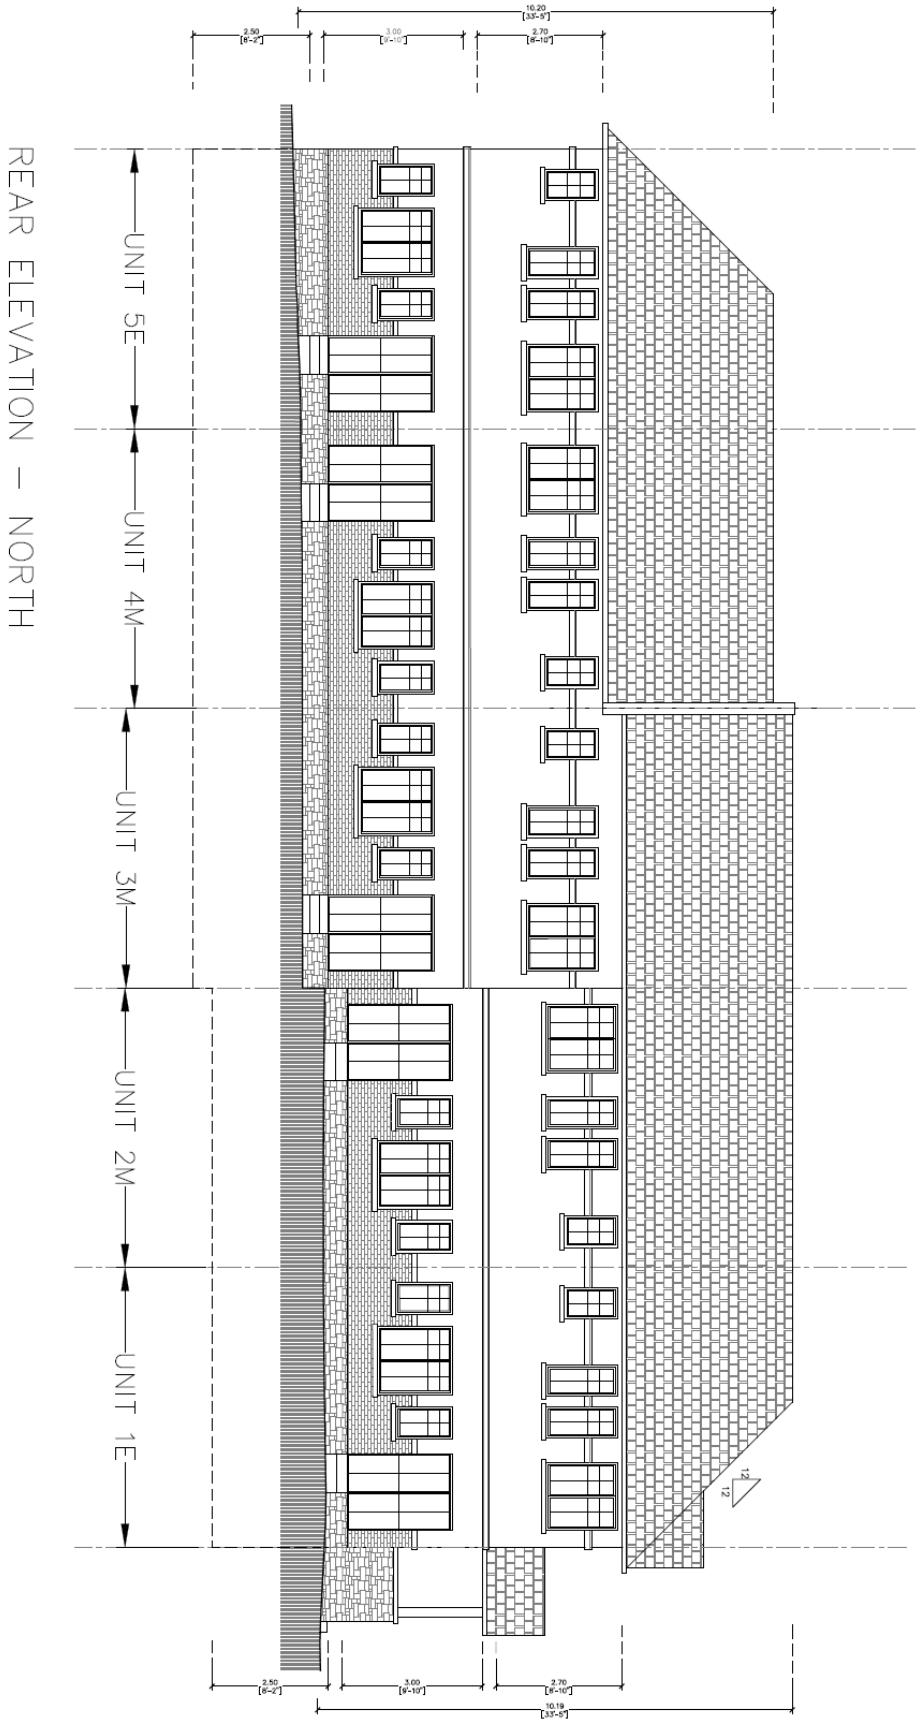

REAR ELEVATION – NORTH

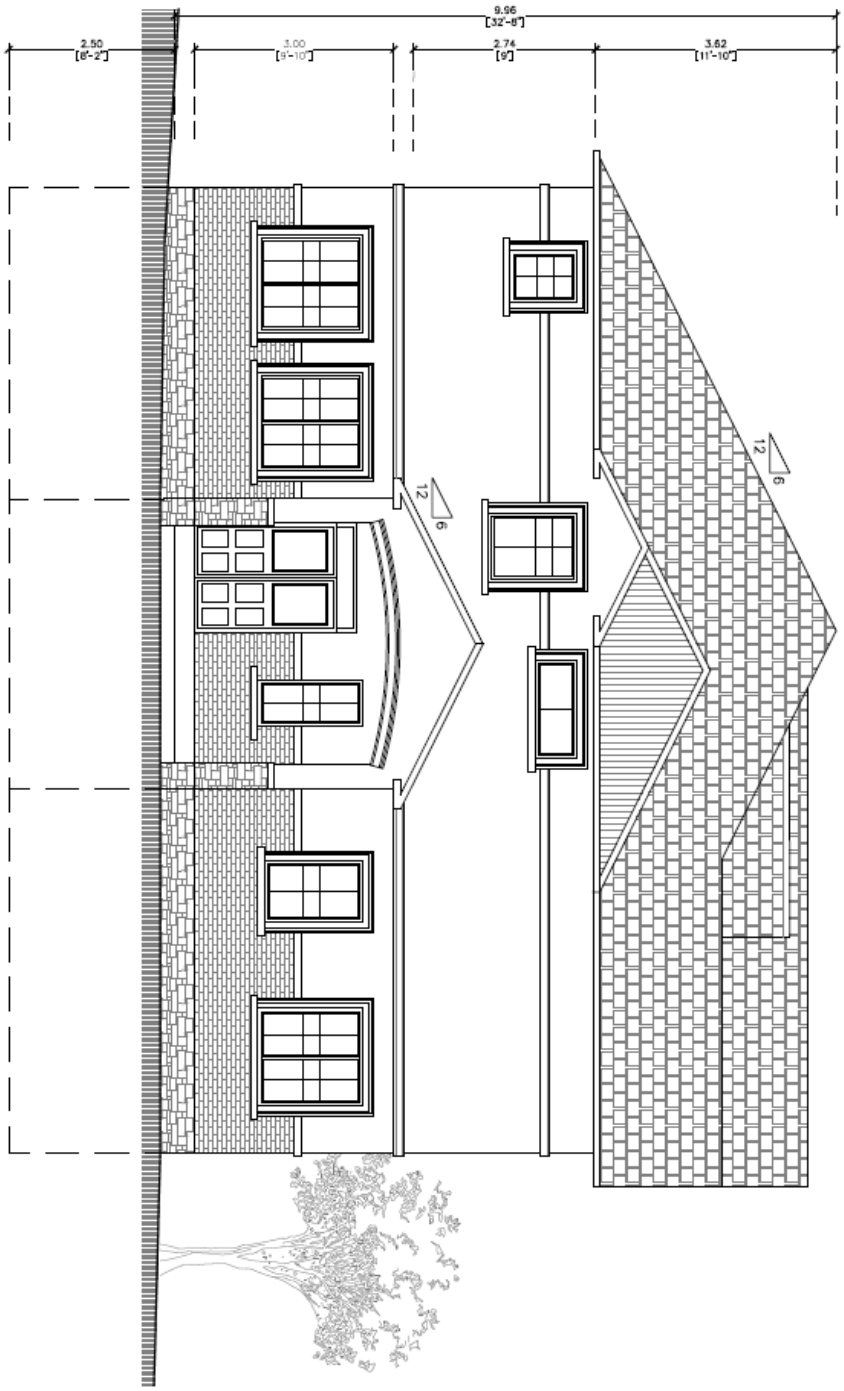

SIDE ELEVATION – WEST

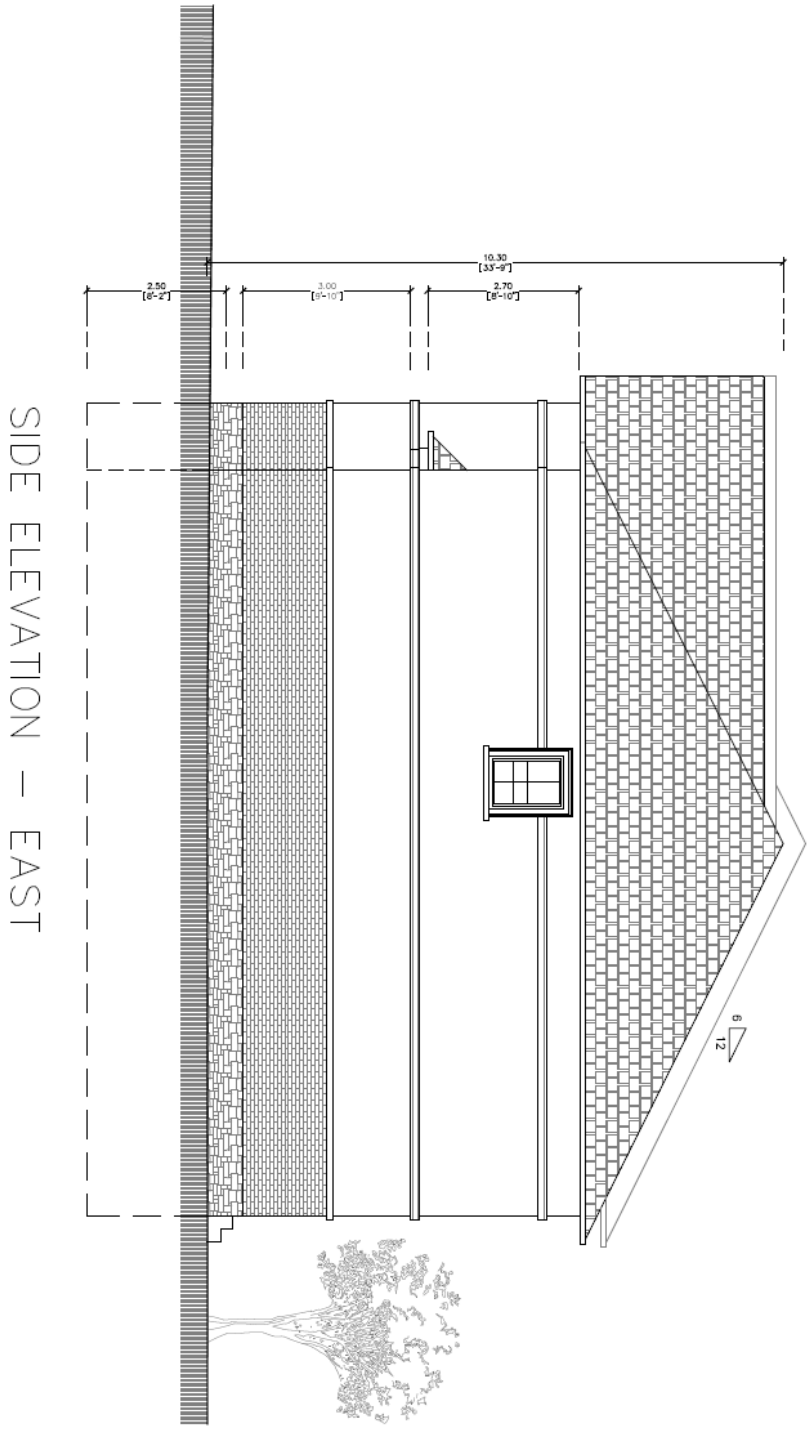
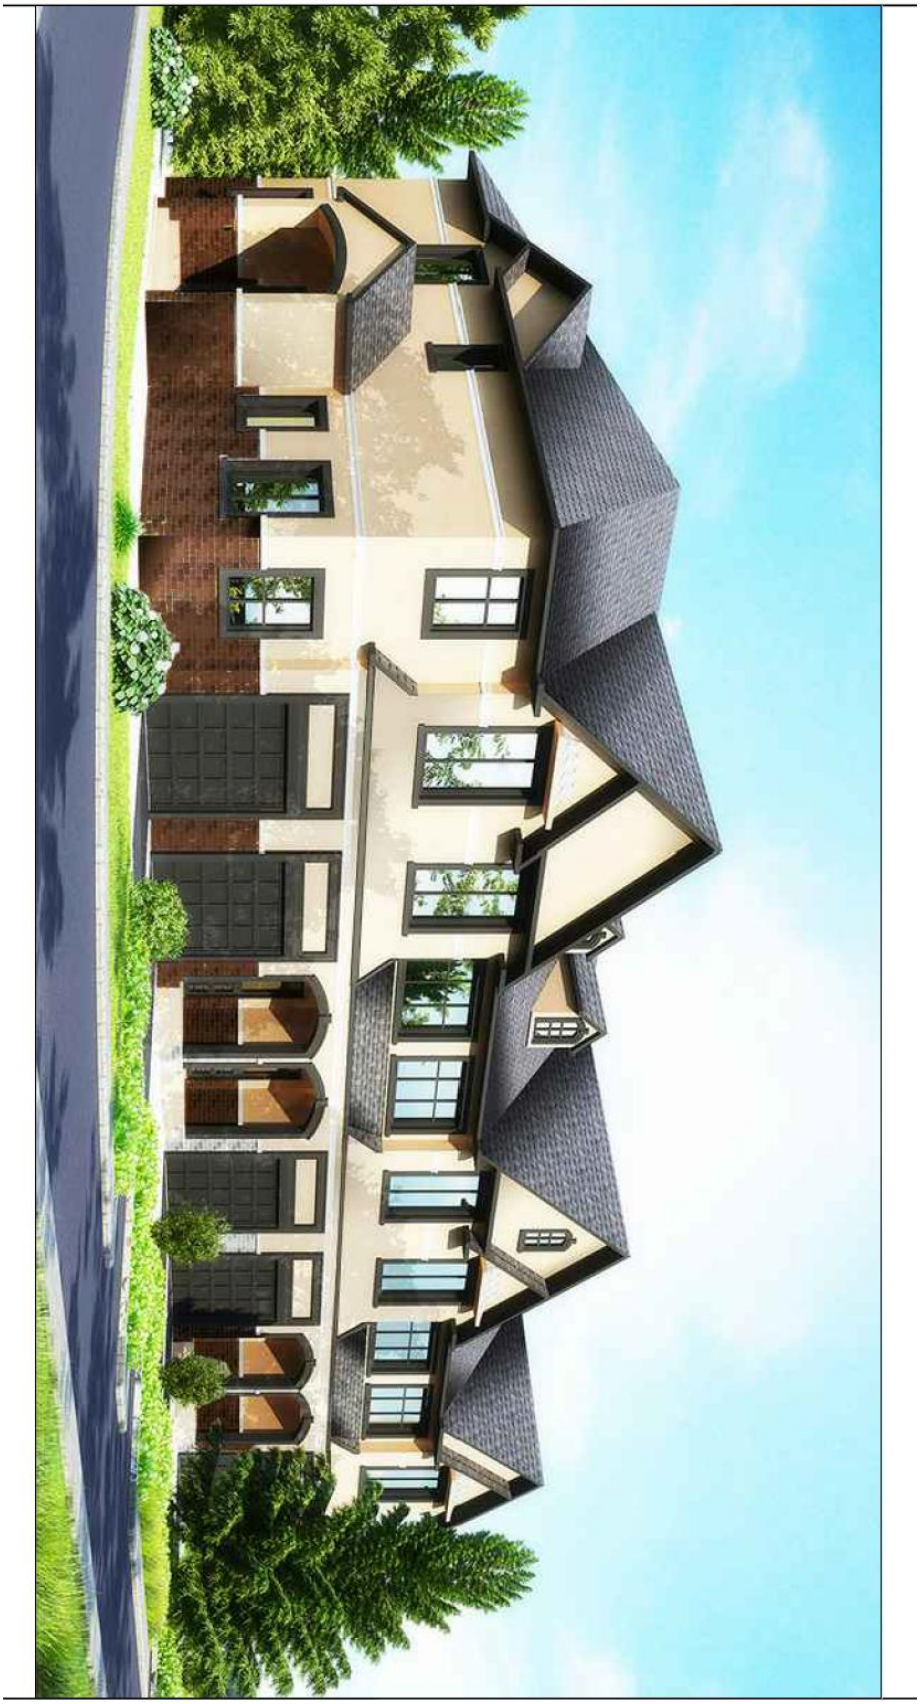
SIDE ELEVATION – EAST