PEDESTRIAN BRIDGE

Appendix A

Report PW15021(b)

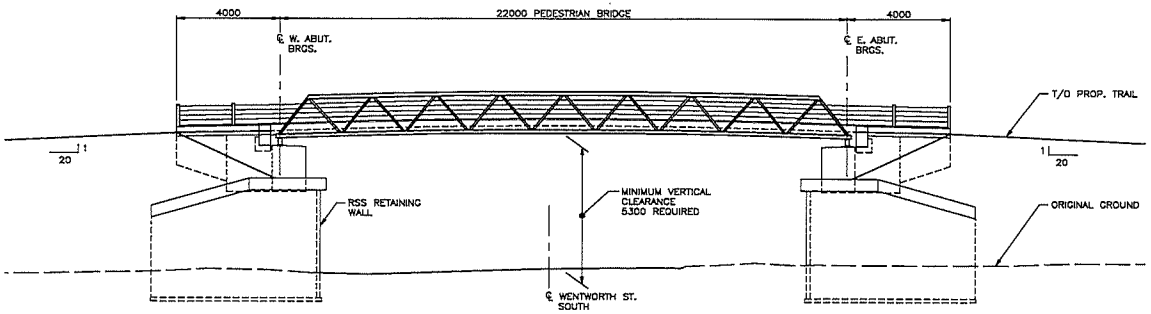

ELEVATION
SCALE: 1 : 100

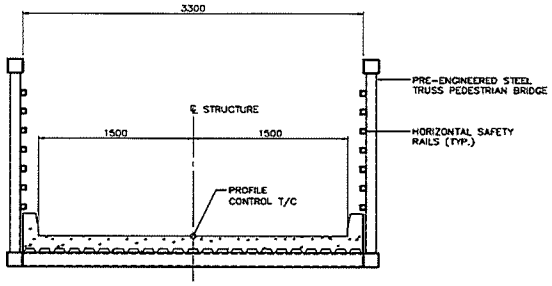

SECTION
SCALE: 1 : 25

REVISI	INITI	DA	DRAWN BY:	DATE:	SCAL				
ISSUED FOR ----	---	---			AS	Stantec	Manager NA	City of HAMILTON Public Works	RAIL TRAIL AT WENTWORTH STREET SOUTH PEDESTRIAN
							Manager of Susan Jacob		