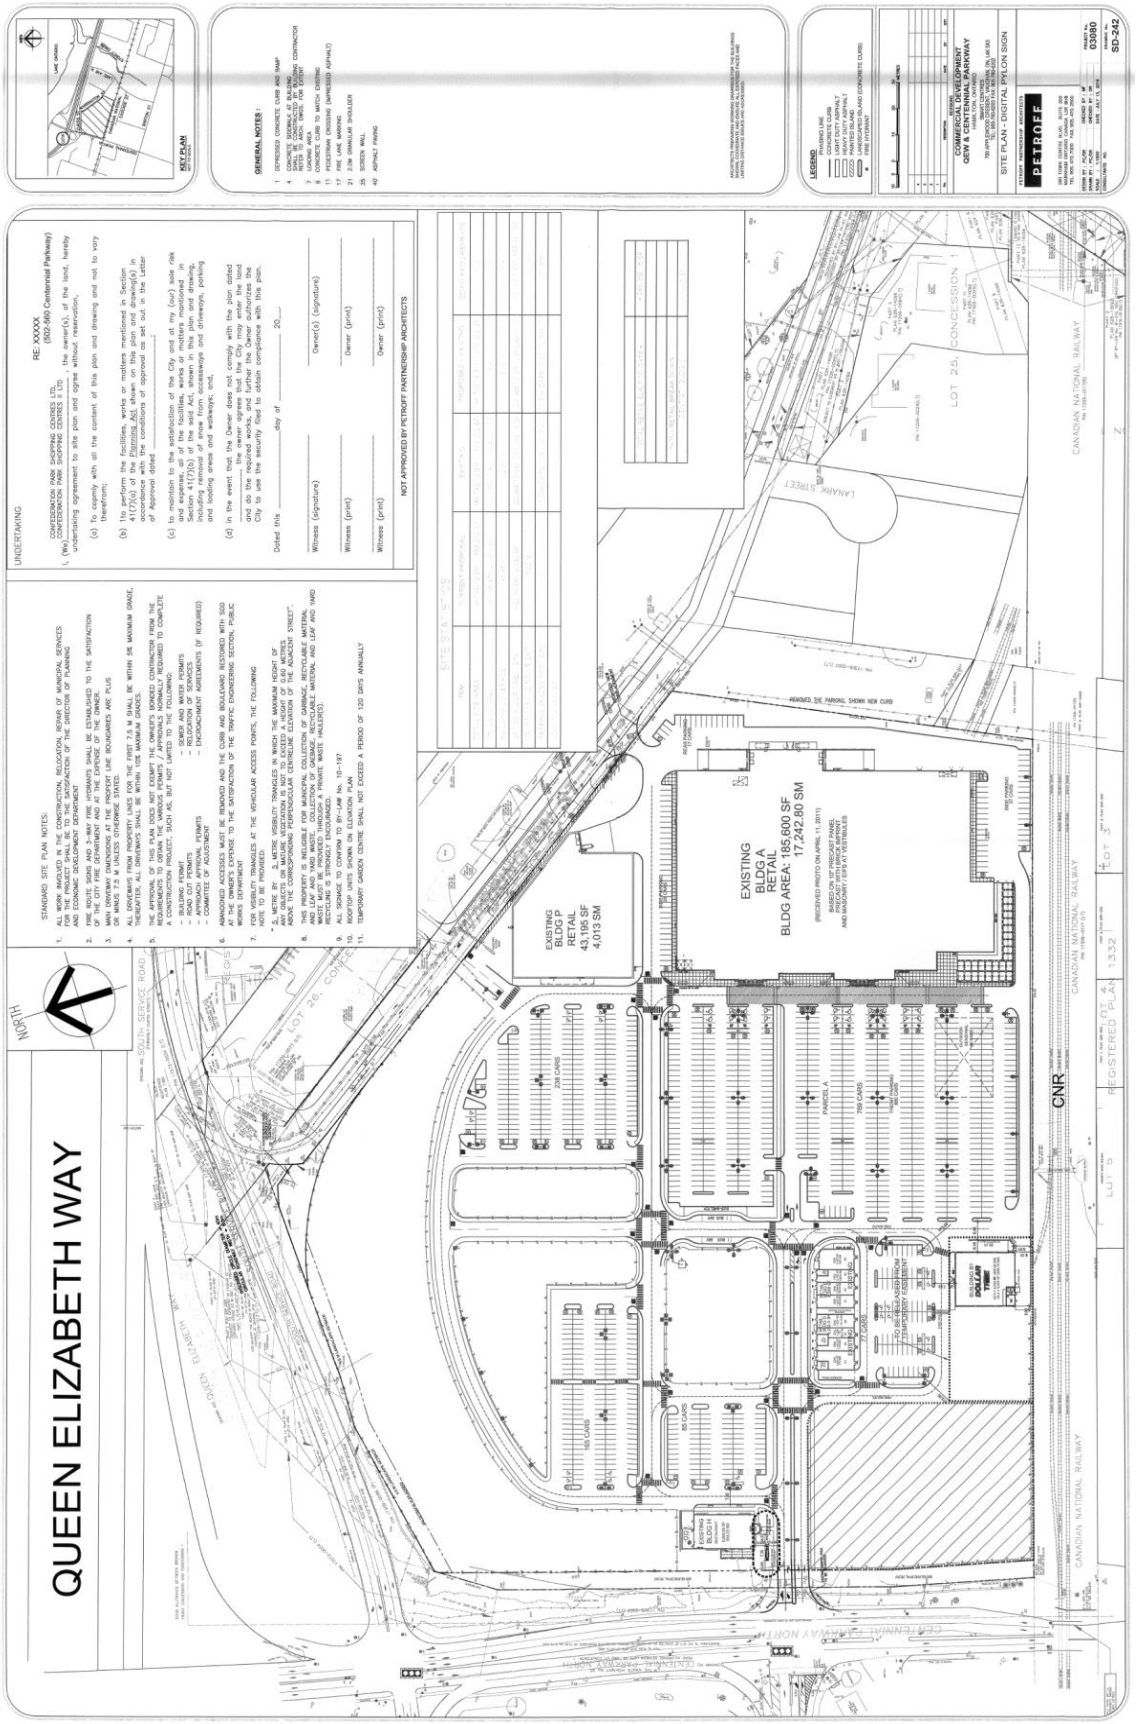
QUEEN ELIZABETH WAY
NORTH
SITE PLAN
NOT APPROVED BY PETROFF PARTNERSHIP ARCHITECTS
GENERAL NOTES:
LEGEND
SITE PLAN - DIGITAL PYLON SIGN
PETROFF
EXISTING BLDG P RETAIL 43,195 SF 4,013 SM
EXISTING BLDG A RETAIL BLDG AREA: 185,600 SF 17,242.80 SM
CANADIAN NATIONAL RAILWAY
CNR
LANARK STREET
LOT 25, CONCESSION 1
REGISTERED PLAN 1332
SD-242

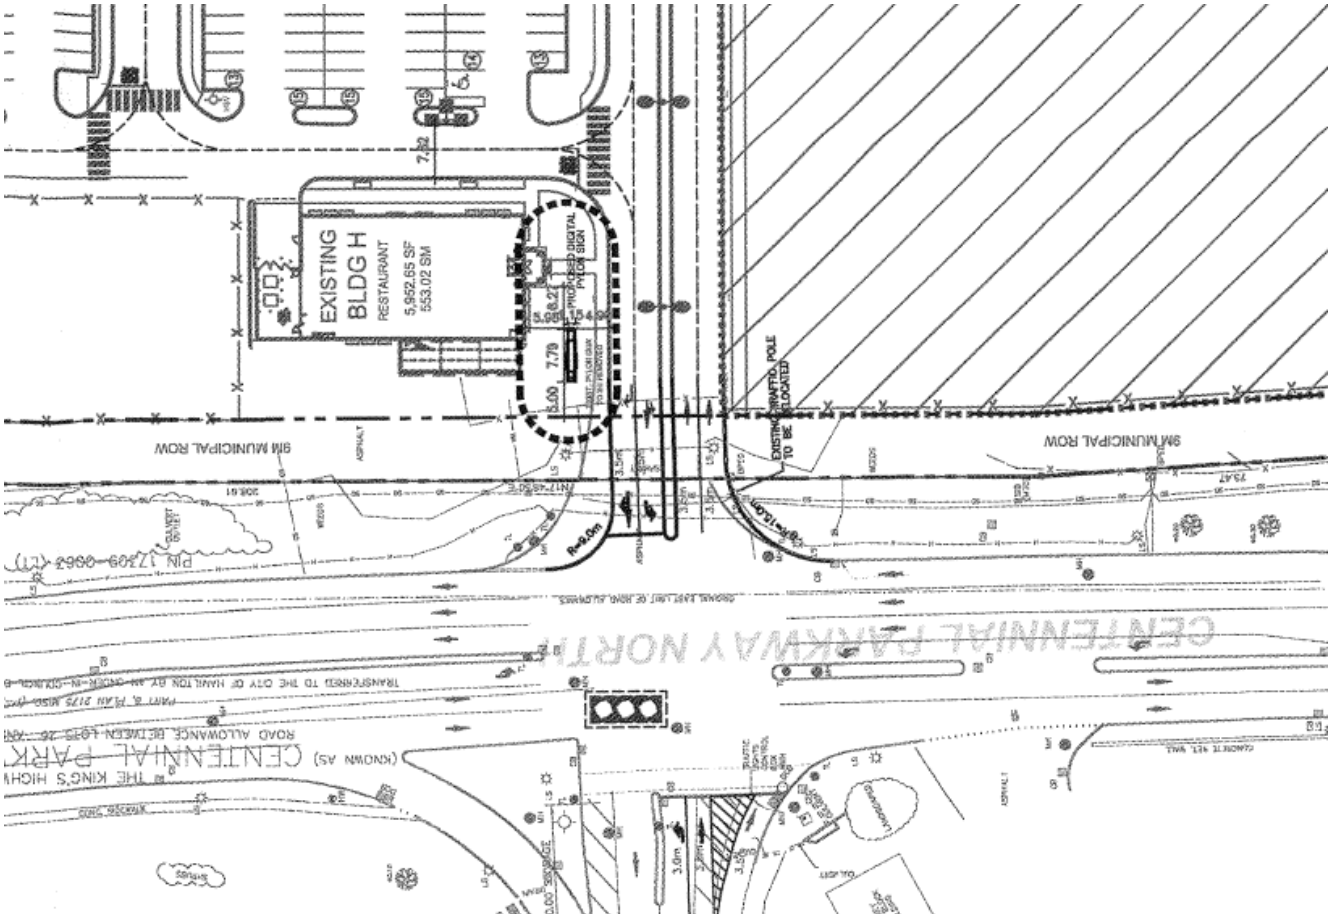
EXISTING
BLDG H
RESTAURANT
5,952.55 SF
553.02 SM
PROPOSED DIGITAL
PYLON SIGN
EXISTING WINNTTO POLE
TO BE
RELOCATED
9M MUNICIPAL ROW
9M MUNICIPAL ROW
CENTENNIAL PARKWAY NORTH
(KNOWN AS)
THE KING'S HIGHW
ROAD ALLOWANCE BETWEEN LOTS 26 AND
TRANSFERRED TO THE CITY OF HAMILTON BY
PIN 17209-0062 (LT)
ASPHALT
CONCRETE
CURB
LANDSCAPING
SIGNS
3.0m
R=9.0m
7.70
5.00
5.98
6.22
15.54
7.32
30.61
79.47