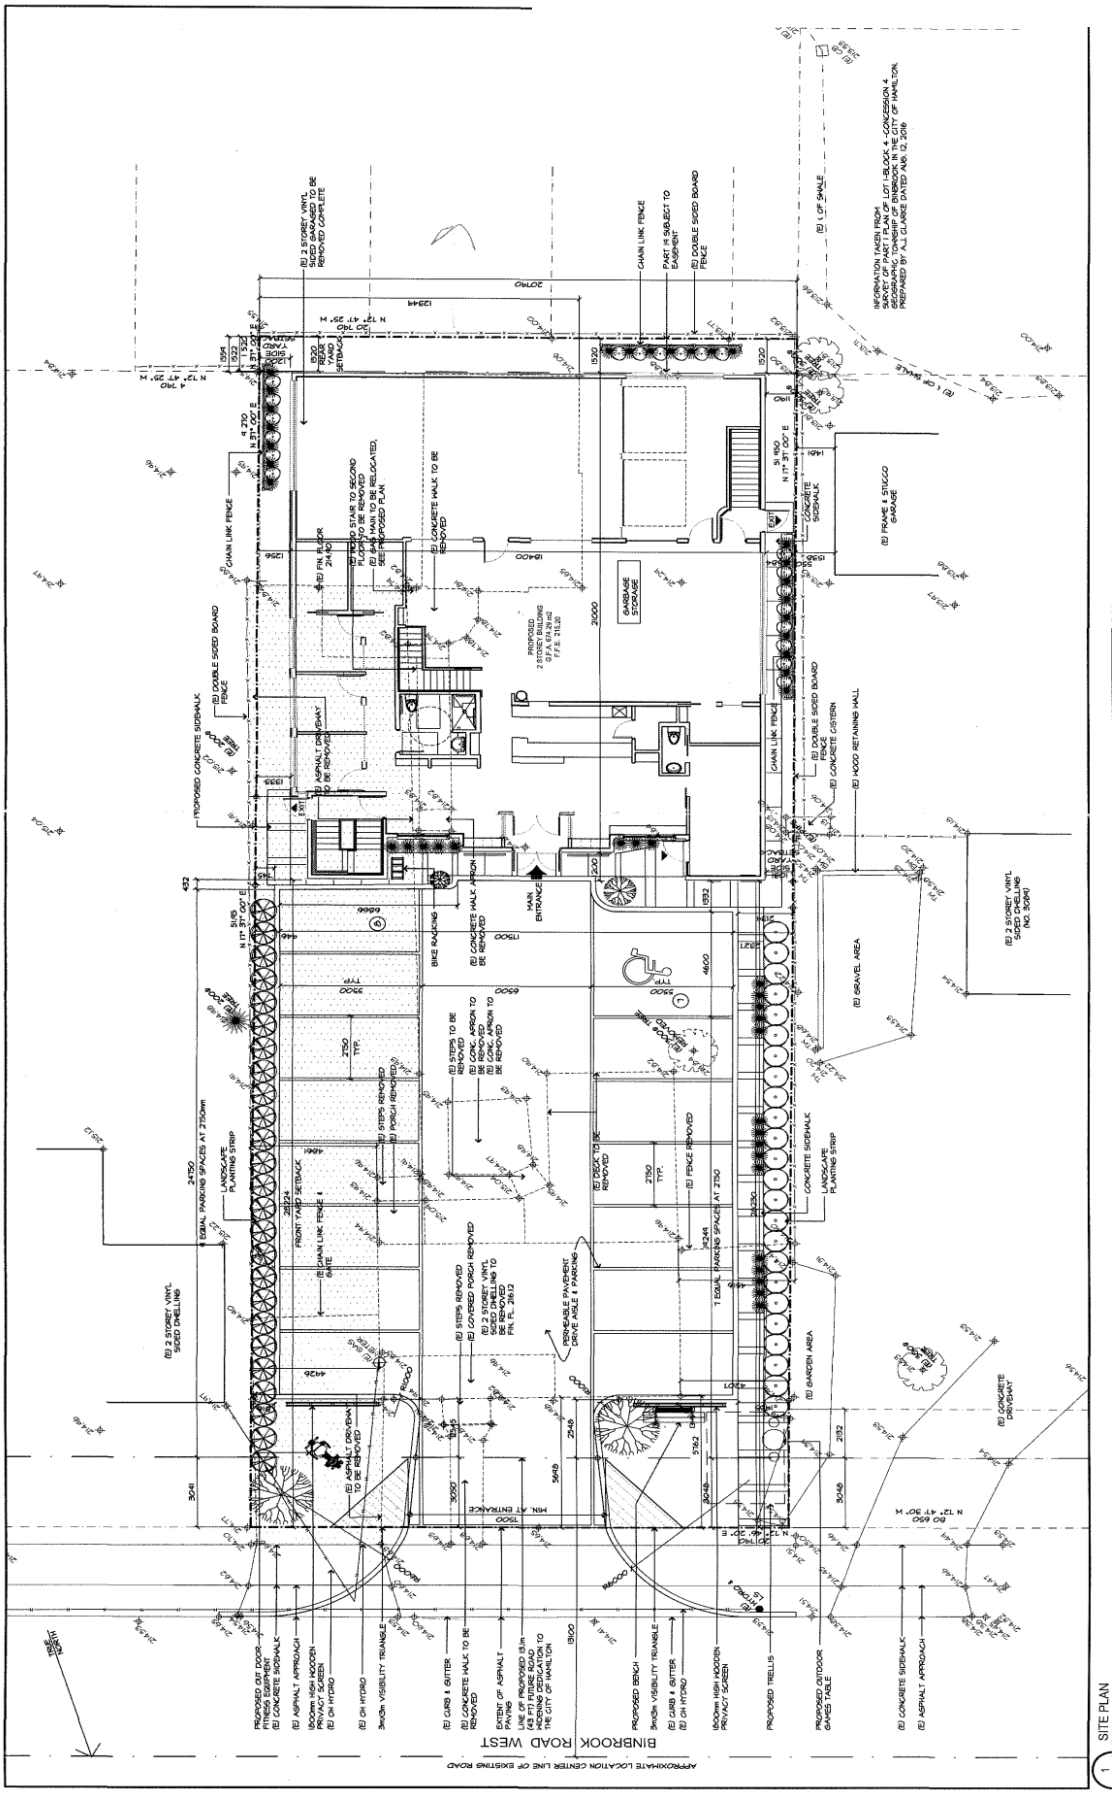
BINBROOK ROAD WEST
SITE PLAN