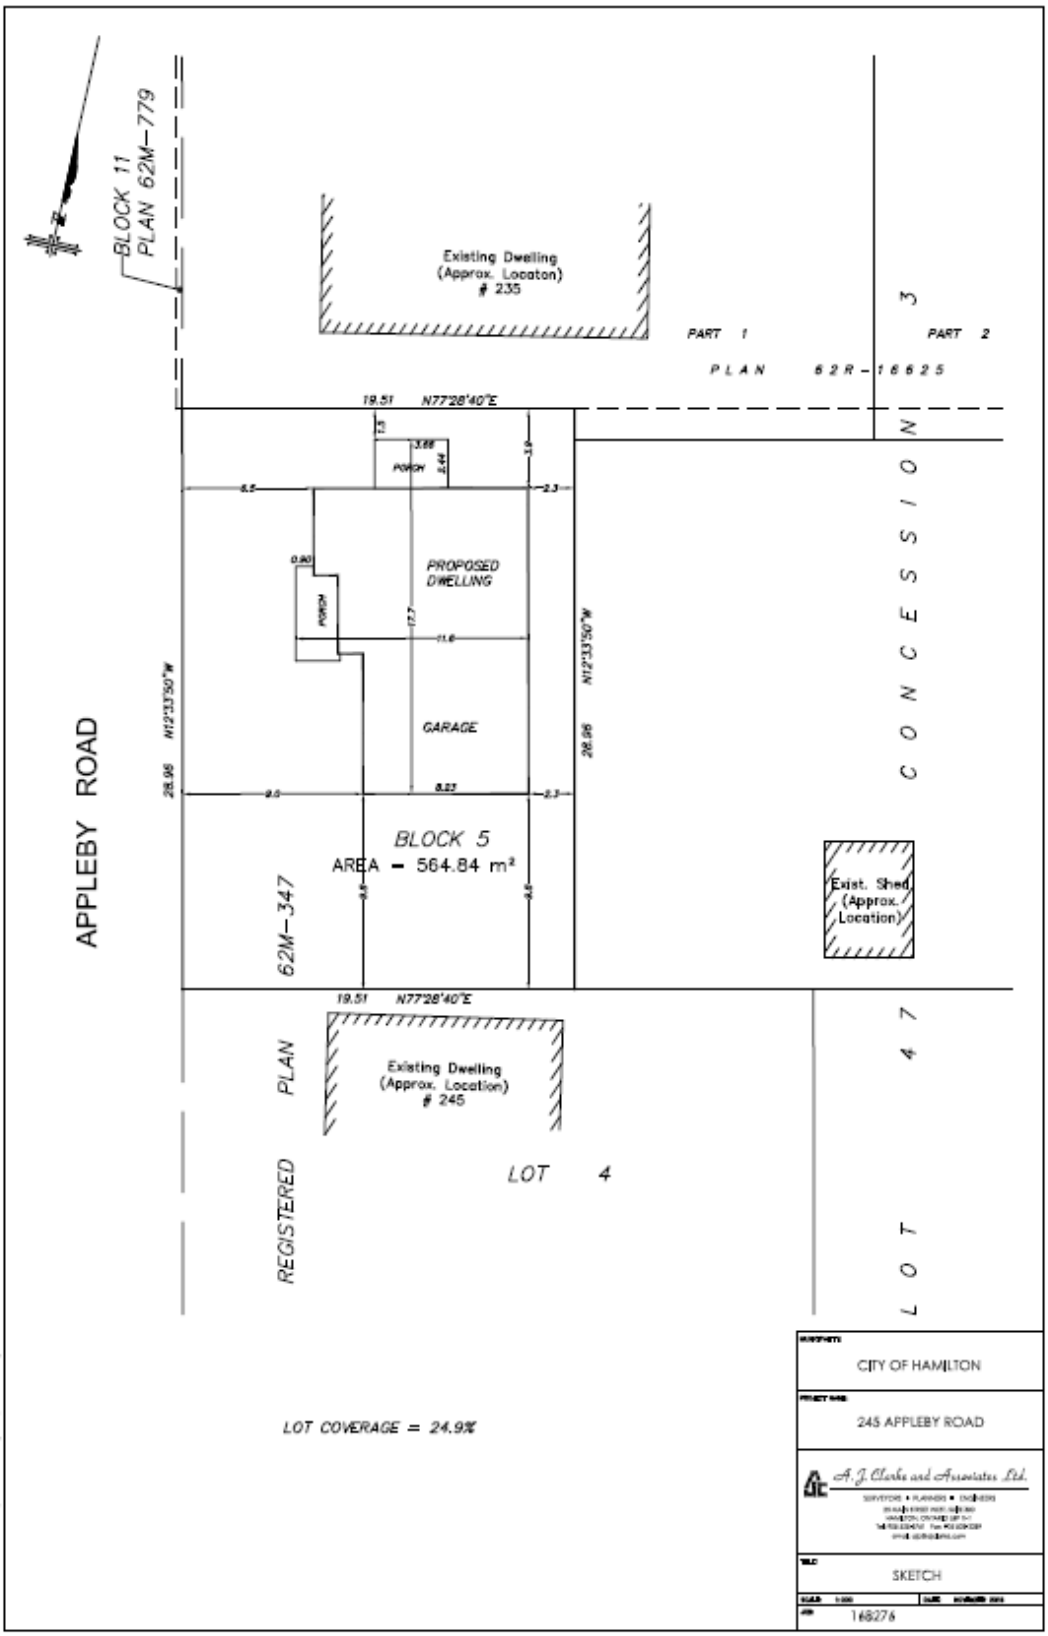
BLOCK 11
PLAN 62M-779
Existing Dwelling
(Approx. Location)
235
PART 1
PART 2
PLAN 62R-16625
CONCESSION 3
19.51 N77°28'40"E
PROPOSED
DWELLING
PORCH
GARAGE
APPLEBY ROAD
N12°33'50"W
28.98
BLOCK 5
AREA = 564.84 m²
62M-347
Exist. Shed
(Approx.
Location)
19.51 N77°28'40"E
Existing Dwelling
(Approx. Location)
245
PLAN
REGISTERED
LOT 4
LOT 47
LOT COVERAGE = 24.9%
CITY OF HAMILTON
245 APPLEBY ROAD
A. J. Clarke and Associates Ltd.
SKETCH
168276