Authority: Item 17, Planning Committee
Report: 18-002 (PED18012)
CM: February 14, 2018
Ward: 1, 3, 4, 5, 9

Bill No. 031

CITY OF HAMILTON

BY-LAW NO. 18-

To Adopt:

Official Plan Amendment No. 94 to the

Urban Hamilton Official Plan

Respecting:

Text and Schedule/Mapping Amendment to Implement Transit Oriented Corridor Zoning for Wards 1, 3, 4, 5 and 9

NOW THEREFORE the Council of the City of Hamilton enacts as follows:

1. Amendment No. 94 to the Urban Hamilton Official Plan consisting of Schedule "1", hereto annexed and forming part of this by-law, is hereby adopted.

PASSED this 14th day of February, 2018.

F. Eisenberger Mayor	R. Caterini City Clerk

Schedule "1"

Urban Hamilton Official Plan
Amendment No. 94

The following text, together with:

Appendix "A"	Volume 3, Map 1 – Area Specific Policies Key Map
Appendix "B"	Volume 3, Map H-12 – Area Specific Policies

attached hereto, constitutes Official Plan Amendment No. 94 to the Urban Hamilton Official Plan.

1.0 Purpose and Effect:

The purpose of this amendment is to extend the approved Area Specific Policy UH-6 in Volume 3 of the Urban Hamilton Official Plan to implement new Transit Oriented Corridor Zoning.

The effect of this amendment to the Urban Hamilton Official Plan is to prohibit certain uses that are not supportive of an LRT system.

2.0 Location:

The lands affected by this Amendment are located on Queenston Road between Jefferson Avenue and Reid Avenue.

3.0 Basis:

The basis for permitting this Amendment is as follows:

- The changes ensure the City's planning documents:
    - support residential and commercial intensification;
    - do not impede the operation of the LRT system;
    - incorporate the appropriate built form and urban design regulations; and,

- o remove regulatory barriers for new investment and / or redevelopment opportunities in accordance with the City's Open for Business mandate; and,

- The Amendment is consistent with the Provincial Policy Statement and conforms to the Growth Plan for the Greater Golden Horseshoe.

4.0 Text and Schedule / Map Changes

4.1 Volume 3 – Special Policy Areas, Area Specific Policies and Site Specific Policies

4.1.1 Text

a) That Area Specific Policy UH-6 in Chapter B - Urban Area Specific Policies be amended by

i. deleting the title "Certain lands located on King Street between Victoria Street and the Delta and Queenston Road between the Delta and just west of Parkdale Avenue" and replacing it with "Certain lands located on King Street East between Victoria Avenue and the Delta, Main Street East between the Delta and the Queenston Traffic Circle, and Queenston Road between the Queenston Traffic Circle and Reid Avenue South"; and,

ii. deleting the text "certain lands located on King Street between Victoria Street and the Delta and Queenston Road between the Delta and just west of Parkdale Avenue, shown as Area Specific UH-6 on Maps H-9 to H-11" and replacing it with "Lands located on King Street East between Victoria Avenue and the Delta, Main Street East between the Delta and the Queenston Traffic Circle, and Queenston Road between the Queenston Traffic Circle and Reid Avenue South, shown as Area Specific UH-6 on Maps H-9 to H-12";

so that the Policy reads as follows:

"**UH-6** **Lands located on King Street East between Victoria Avenue and the Delta, Main Street East between the Delta and the Queenston Traffic Circle, and Queenston Road between the Queenston Traffic Circle and Reid Avenue South**

1.0 The following policies shall apply to lands located on King Street East between Victoria Avenue and the Delta, Main Street East between the Delta and the Queenston Traffic Circle, and Queenston Road between the Queenston Traffic Circle and Reid Avenue South, shown as Area Specific "UH-6" on Maps H-9 to H-12:"

4.1.2 Volume 3 Maps

a) That Map 1 – Area Specific Policies Key Map be amended by identifying Area Specific Policy "UH-6", as shown on Appendix "A" of this amendment.

b) That new Area Specific Policies Map H-12 be added to Chapter C - Urban Area Specific Policies, as shown on Appendix "B" of this amendment.

5.0 Implementation:

An implementing Zoning By-Law Amendment will give effect to this Amendment.

This is Schedule "1" to By-law No. 18-031 passed on the 14th of February, 2018.

The
City of Hamilton

F. Eisenberger
MAYOR

R. Caterini
CITY CLERK

Appendix A
APPROVED Amendment No. 94
to the Urban Hamilton Official Plan

Add UH-6 identifier to the map in accordance with Map H-12

Date:	Revised By:	Reference File No.:
February 7, 2018	MG/NB	CI-17-B

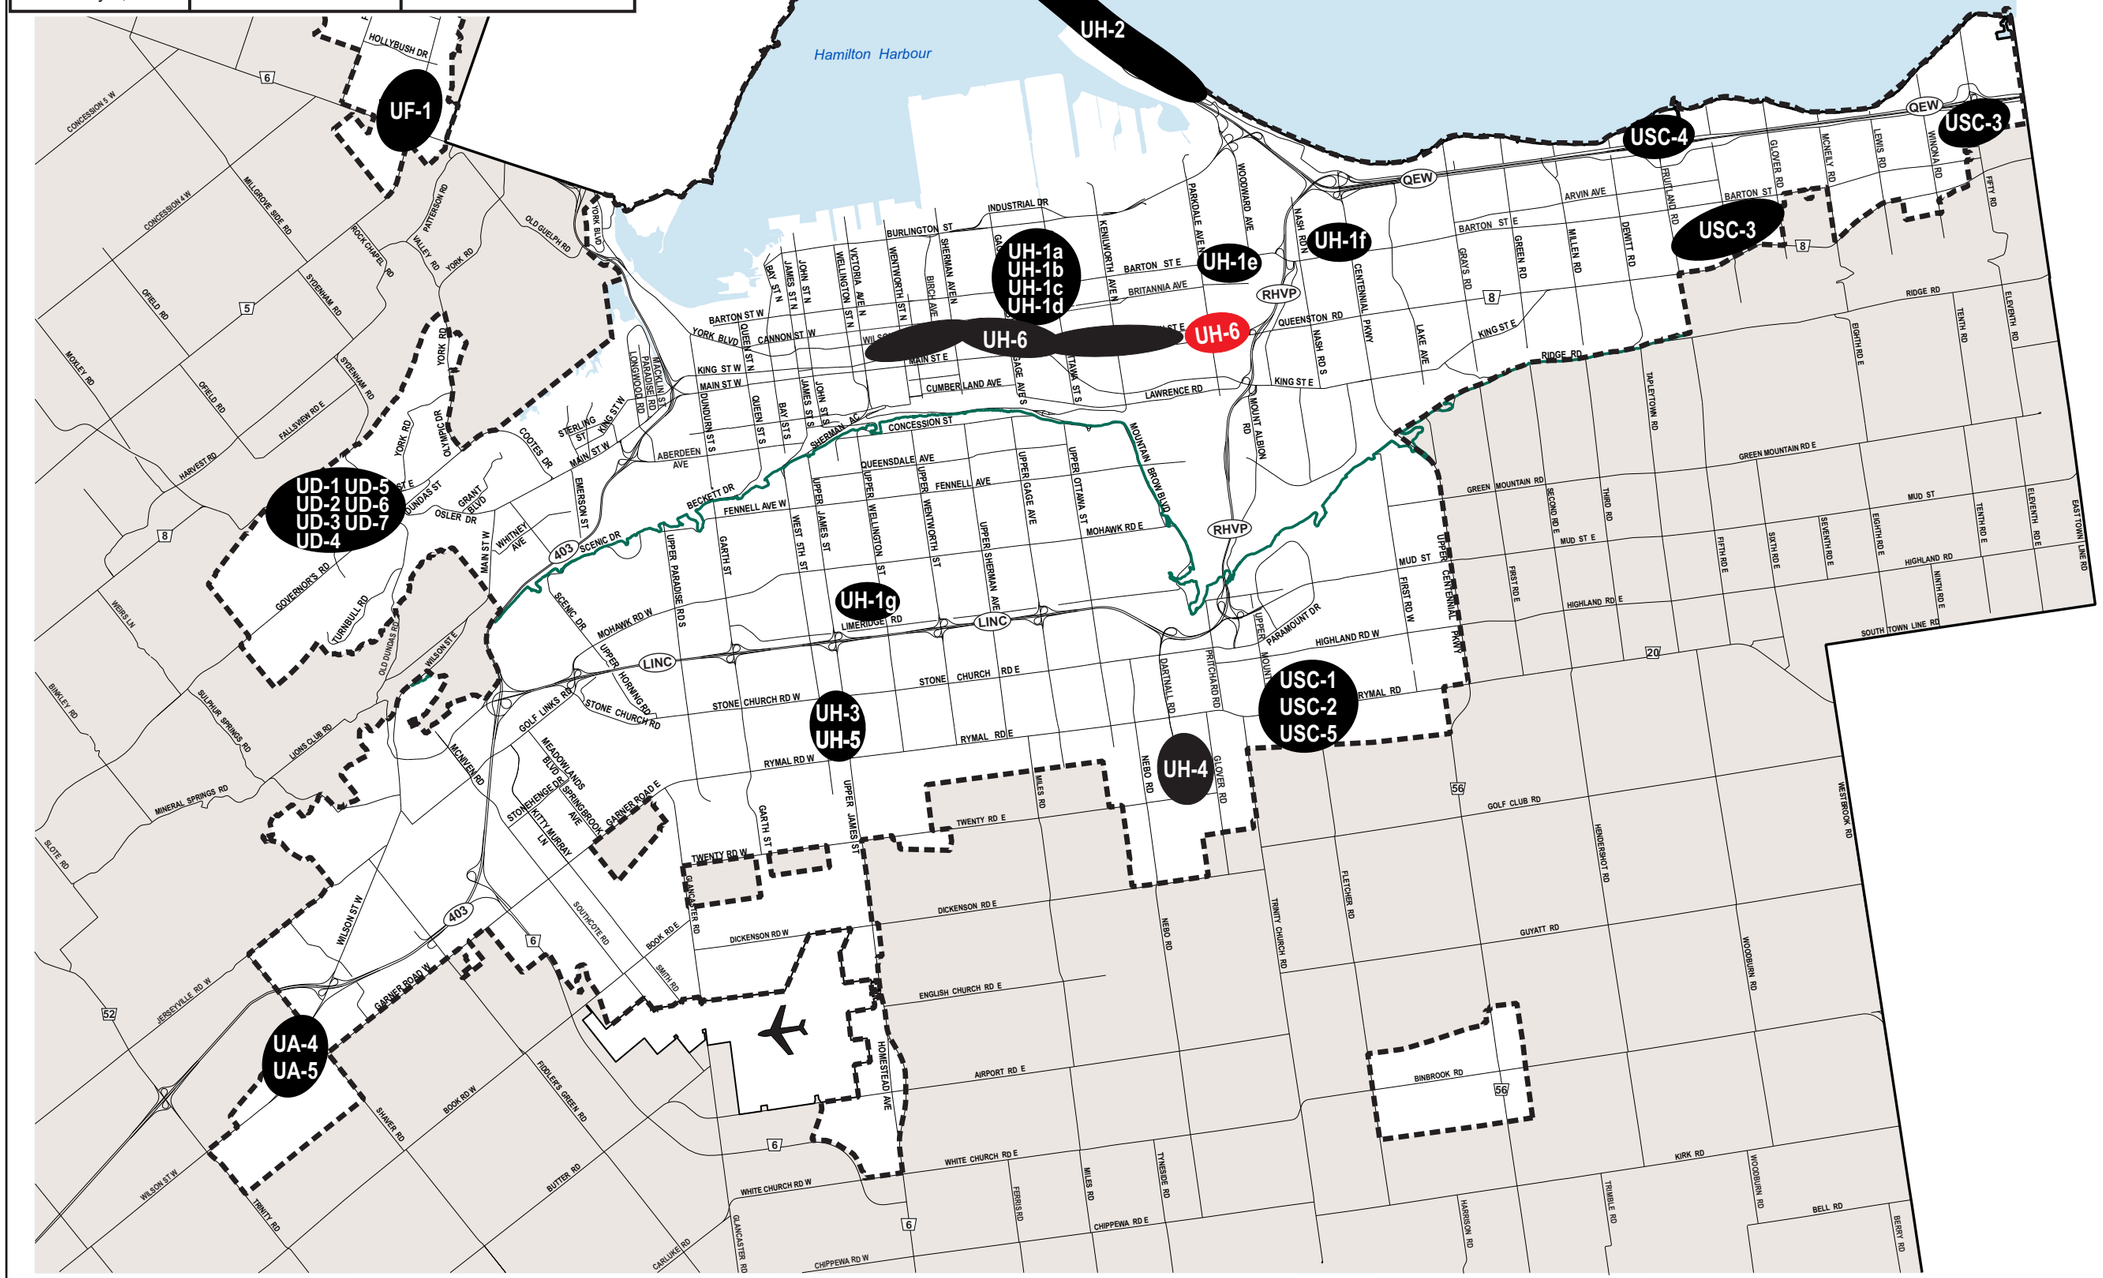
Lake Ontario
Hamilton Harbour
UH-2
UF-1
USC-4
USC-3
UH-1a
UH-1b
UH-1c
UH-1d
UH-6
UH-1e
UH-1f
UH-1g
UD-1 UD-5
UD-2 UD-6
UD-3 UD-7
UD-4
UH-3
UH-5
UH-4
USC-1
USC-2
USC-5
UA-4
UA-5
QEW
RHVP
LINC
403
HOLLYBUSH DR
CONCESSION W
MILLGROVE SIDE RD
ROCK CHAPEL RD
STONEHAM RD
OFIELD RD
MOSLEY RD
FALLSHEIN RD E
HARVEST RD
YORK RD
OLD GUELPH RD
YORK BLVD
BARTON ST W
KING ST W
MAIN ST W
CANNON ST W
INDUSTRIAL DR
BURLINGTON ST
BARTON ST E
BRITANNIA AVE
QUEENSTON RD
KING ST E
RIDGE RD
LAWRENCE RD
CUMBERLAND AVE
CONCESSION ST
QUEENSDALE AVE
FENNELL AVE
FENNELL AVE W
BECKETT DR
MOHAWK RD E
MOHAWK RD W
SCENIC DR
LIMERIDGE RD
STONE CHURCH RD W
STONE CHURCH RD E
RYMAL RD W
RYMAL RD E
HIGHLAND RD W
HIGHLAND RD E
GREEN MOUNTAIN RD E
GREEN MOUNTAIN RD
MUD ST
GOLF CLUB RD
DICKENSON RD E
DICKENSON RD W
ENGLISH CHURCH RD E
AIRPORT RD E
WHITE CHURCH RD E
WHITE CHURCH RD W
CHIPPEWA RD E
CHIPPEWA RD W
GUYATT RD
BINBROOK RD
KIRK RD
BELL RD
SOUTH TOWN LINE RD
EASTTOWN LINE RD
GOVERNORS RD
LUMBRILL RD
OLD DUNDAS RD
WILSON ST E
WILSON ST W
BINKLEY RD
SULPHUR SPRINGS RD
LIONS CLUB RD
MINERAL SPRINGS RD
SLOTE RD
JERSEYVILLE RD W
GARNER ROAD W
GARNER ROAD E
BOOK RD W
BOOK RD E
SMITH RD
SHAWER RD
FIDDLER'S GREEN RD
BUTTER RD
TRINITY RD
CARLUKE RD
GLANCASTER RD
HOMESTEAD AVE
SOUTHCOTE RD
MEADOWLANDS BLVD
STONEHENGE DR
SPRINGBROOK AVE
BETTY MURRAY LN
MCNIVEN RD
WESTBROOK RD
WOODBURN RD
HENDERSHOT RD
TRINITY CHURCH RD
FLETCHER RD
NEBO RD
MILES RD
TYNESIDE RD
FERRIS RD
HARRISON RD
TRIMBLE RD
BERRY RD
GLOVER RD
PARTRIDGE RD
DARTNALL RD
UPPER CENTENNIAL PKWY
UPPER MOUNTAIN RD
PARAMOUNT DR
MOUNTAIN BROW BLVD
MOUNT ALBION RD
NASH RD N
NASH RD S
CENTENNIAL PKWY
LAKE AVE
GRAYS RD
GREEN RD
MILLEN RD
DERITT RD
FRUITLAND RD
ARVIN AVE
BARTON ST
GLOVER RD
MCNEILY RD
LEWIS RD
WINONA RD
FIFTY RD
RIDGE RD
TENTH RD
ELEVENTH RD
EIGHTH RD E
TAPLEYTOWN RD
THIRD RD
SECOND RD E
FIRST RD E
FIRST RD W
FIFTH RD E
SIXTH RD E
SEVENTH RD E
EIGHTH RD E
NINTH RD E
TENTH RD E
ELEVENTH RD E
HIGHLAND RD
MUD ST E
TWENTY RD E
TWENTY RD W
GARTH ST
UPPER JAMES ST
UPPER PARADISE RD S
WEST 5TH ST
UPPER WELLINGTON ST
UPPER WENTWORTH ST
UPPER SHERMAN AVE
UPPER GAGE AVE
UPPER OTTAWA ST
UPPER HORNING RD
WHITNEY AVE
MAIN ST W
EMERSON ST
STERLING ST
ABERDEEN AVE
COOTES DR
GRANT BLVD
OSLER DR
DUNDAS ST
YORK RD
OLD YORK RD
PARKDALE AVE N
WOODWARD AVE
KENILWORTH AVE N
PARKDALE AVE S
BIRCH AVE
SHERMAN AVE N
WENTWORTH ST N
VICTORIA AVE N
WELLINGTON ST N
JOHN ST N
JAMES ST N
BAY ST N
QUEEN ST N
MACNAB ST N
HUNTER ST W
JOHN ST S
JAMES ST S
BAY ST S
QUEEN ST S
MACNAB ST S
HUNTER ST S
SHERMAN AV
KING ST W
MAIN ST E
BAY ST W
LONGWORTH AVE
PARKDALE AVE
BURLINGTON ST
GAGE AVE S
TALBOT ST S
MOUNT ALBION RD

Appendix B
APPROVED Amendment No. 94
to the Urban Hamilton Official Plan

Lands to be added to "UH-6"

Date:	Revised By:	Reference File No.:
February 7, 2018	MG/NB	CI-17-B

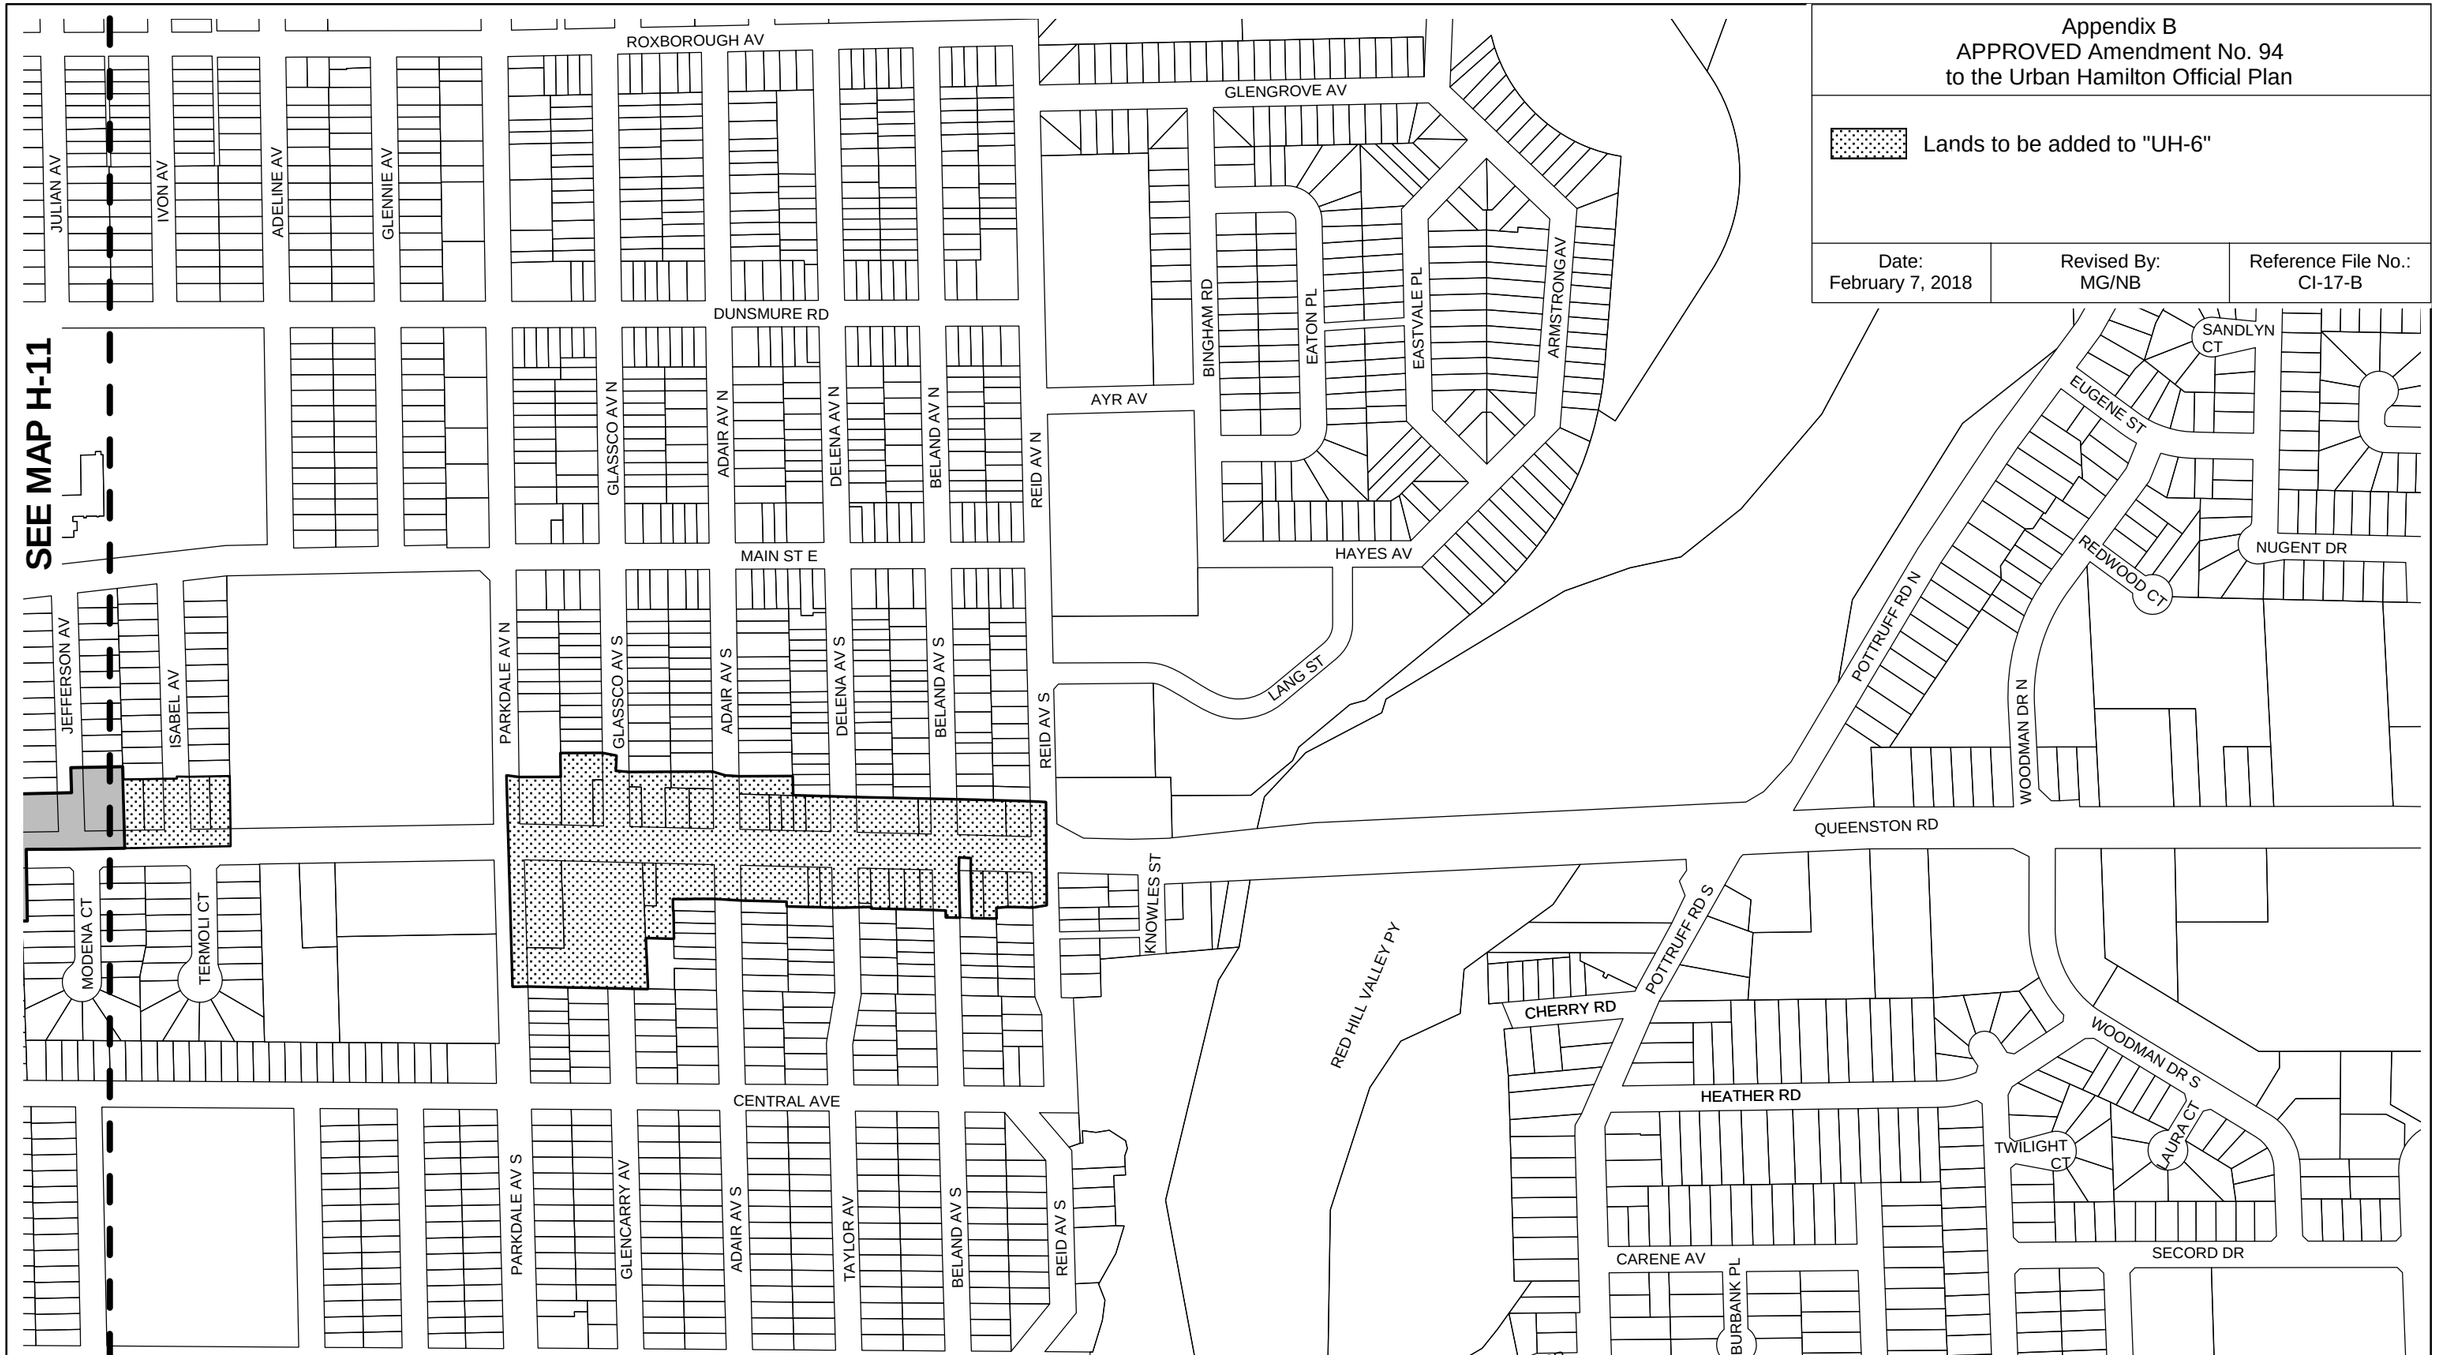

Legend

UH-6

Urban Hamilton Official Plan
Volume 3: Map H-12
Area Specific Policies

Not To Scale

Date: Sep. 6, 2017

Hamilton

PLANNING & ECONOMIC DEVELOPMENT DEPARTMENT

©Teranet Land Information Services Inc. and its licensors. [2016]
May Not be Reproduced without Permission. THIS IS NOT A PLAN OF SURVEY