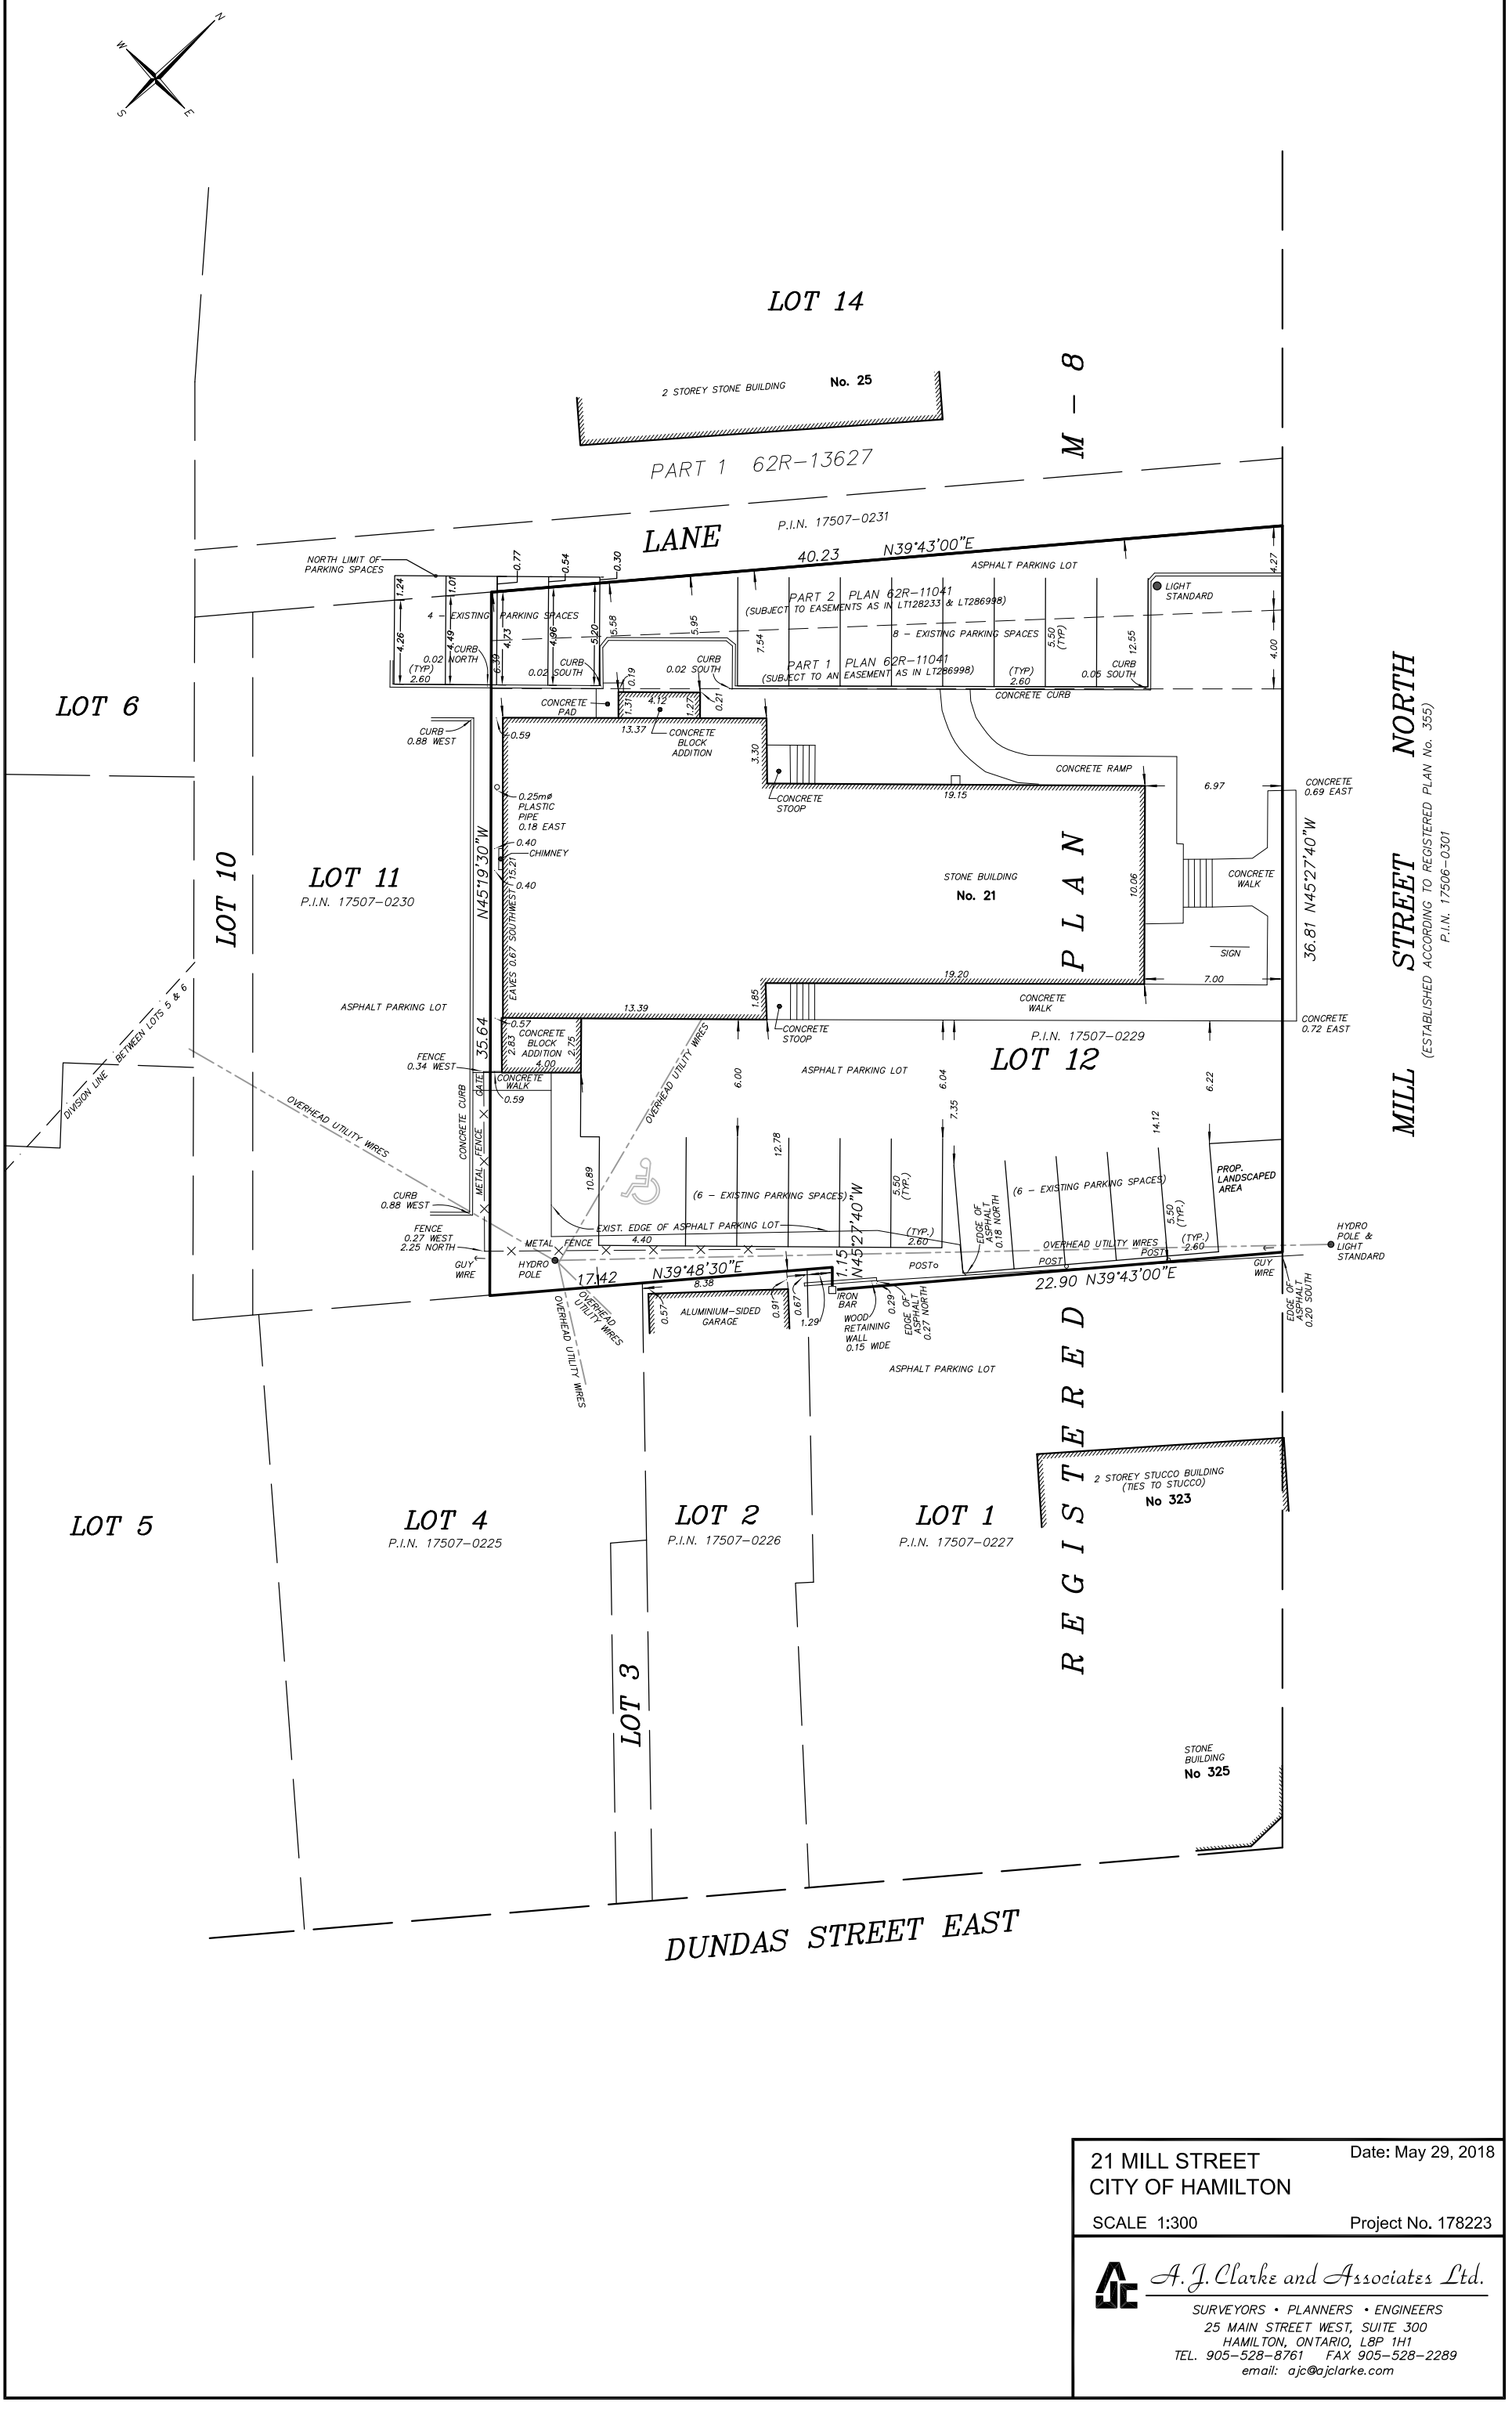

H:\Jobs\2017 Projects\178223\Planning\Concepts\SKETCH.dwg, 29/05/2018 10:00:06 AM, Adobe PDF

21 MILL STREET
CITY OF HAMILTON

Date: May 29, 2018

SCALE 1:300

Project No. 178223

A. J. Clarke and Associates Ltd.
SURVEYORS • PLANNERS • ENGINEERS
25 MAIN STREET WEST, SUITE 300
HAMILTON, ONTARIO, L8P 1H1
TEL. 905-528-8761 FAX 905-528-2289
email: ajc@ajclarke.com