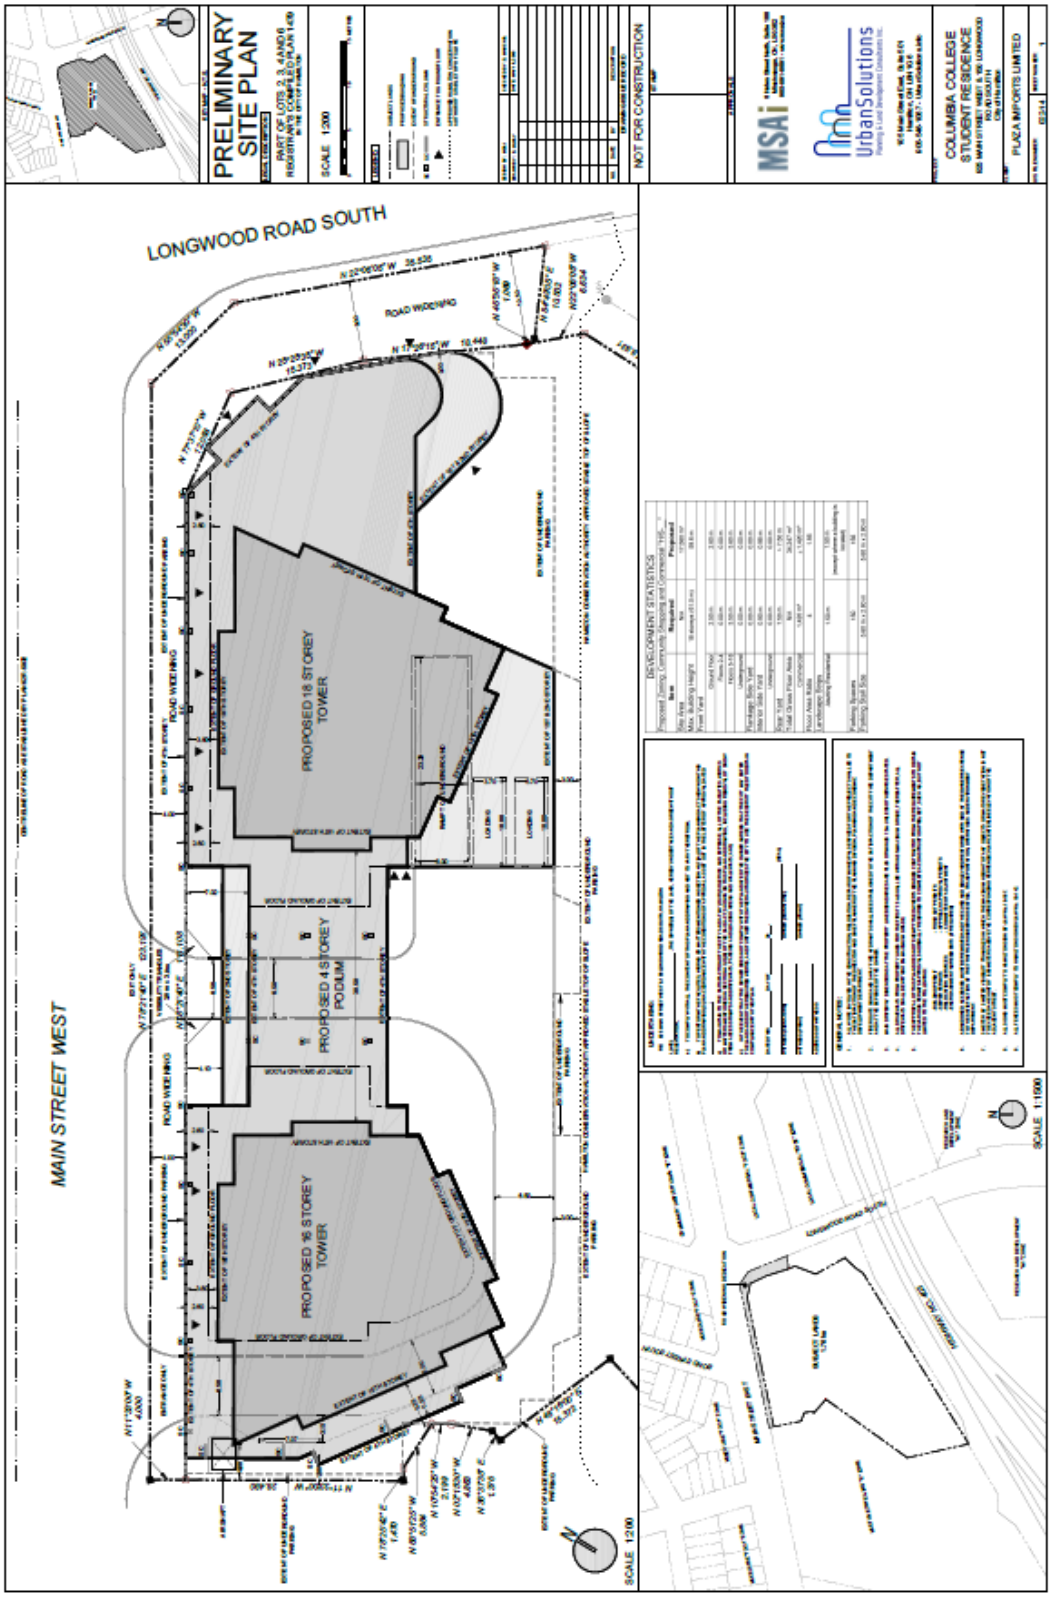
PRELIMINARY SITE PLAN
COLUMBIA COLLEGE STUDENT RESIDENCE
PLAZA IMPORTS LIMITED
NOT FOR CONSTRUCTION
LONGWOOD ROAD SOUTH
MAIN STREET WEST
PROPOSED 18 STOREY TOWER
PROPOSED 4 STOREY PODIUM
PROPOSED 16 STOREY TOWER
ROAD WIDENING
SCALE 1:200
SCALE 1:1000
MSAi
UrbanSolutions