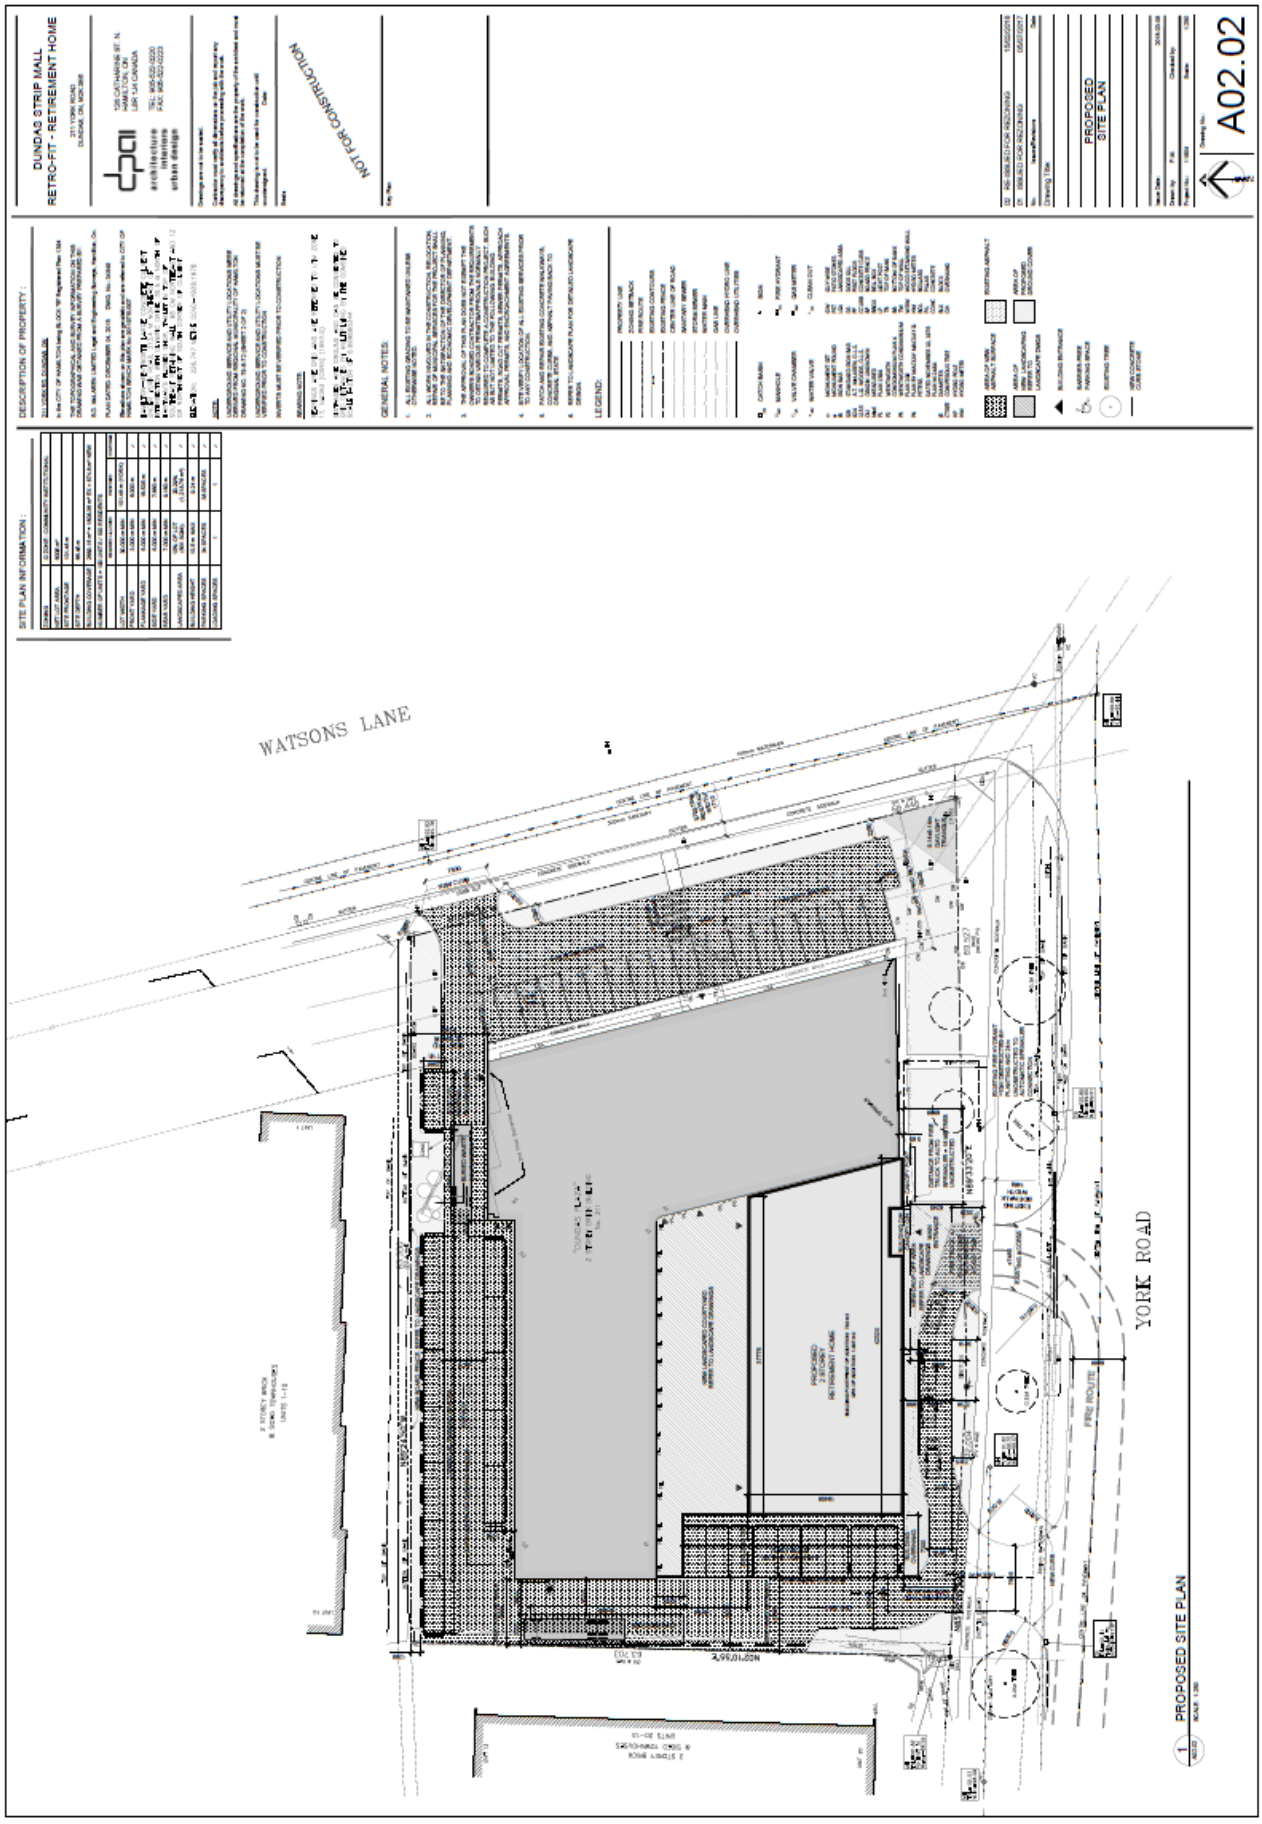
DUNDAS STRIP MALL
RETRO-FIT - RETIREMENT HOME
NOT FOR CONSTRUCTION
PROPOSED
SITE PLAN
A02.02
WATSONS LANE
YORK ROAD
PROPOSED SITE PLAN