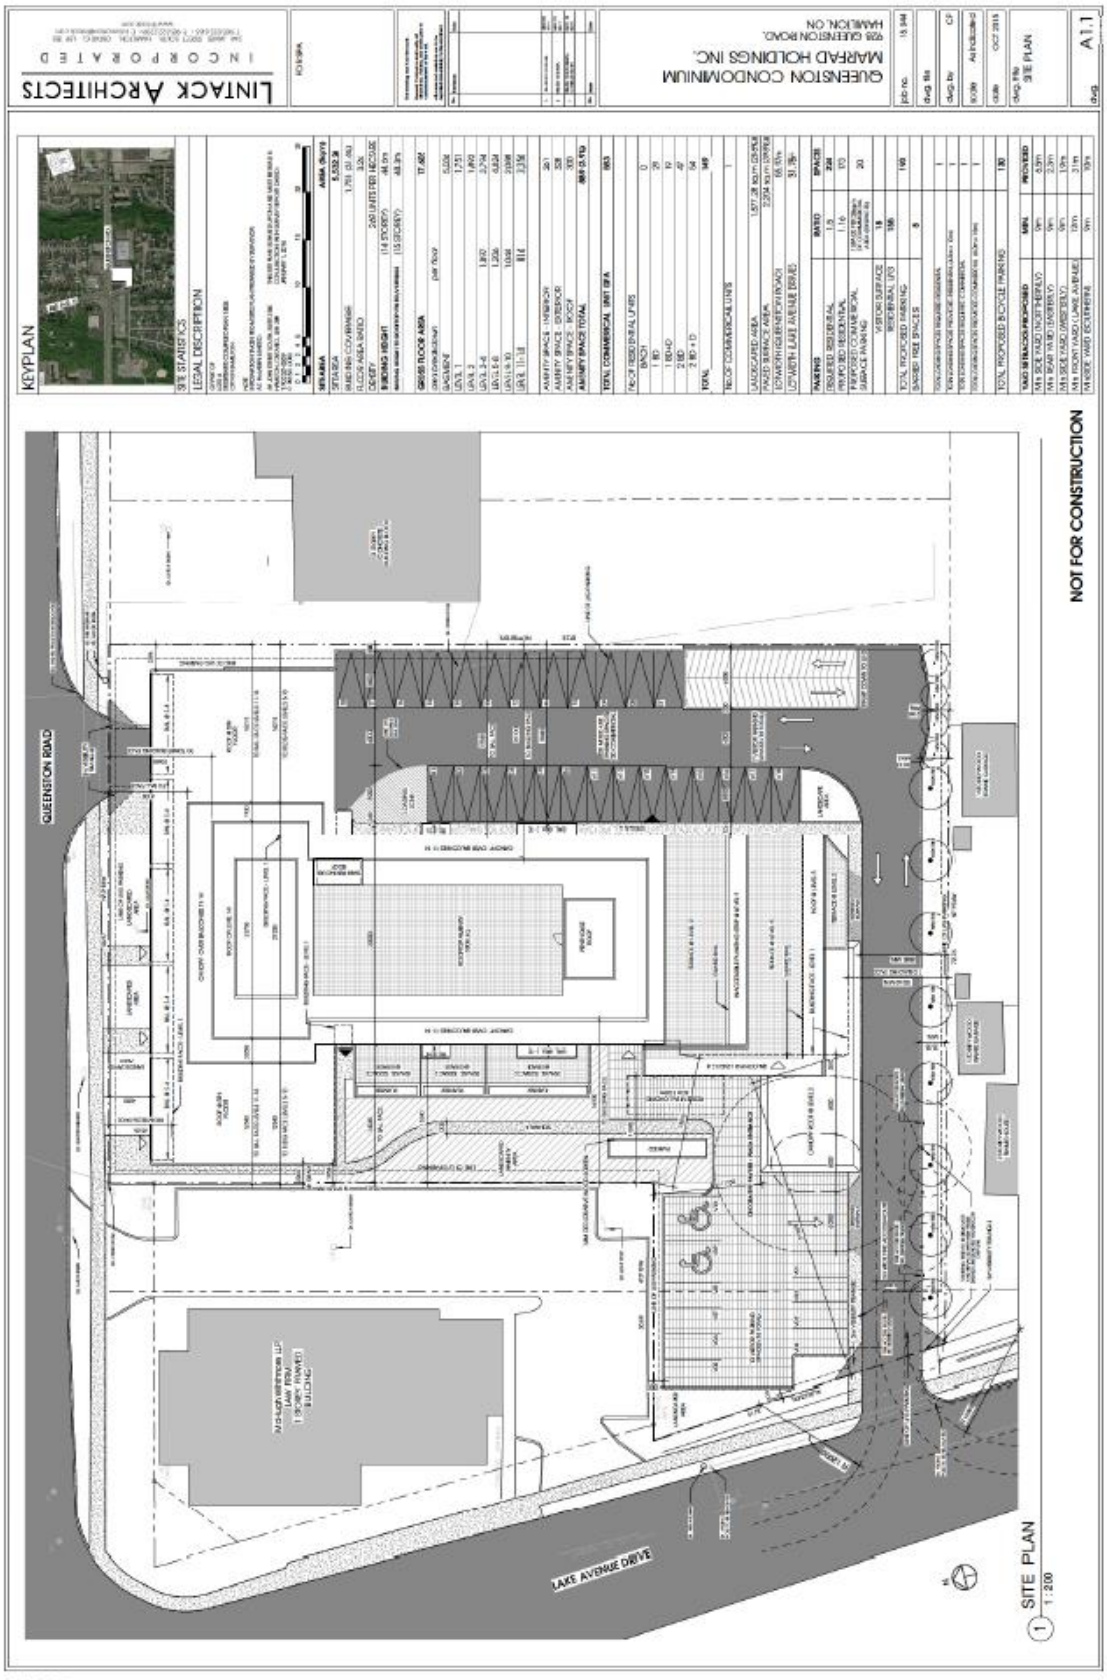
LINTACK ARCHITECTS
INCORPORATED
QUEENSTON CONDOMINIUM
MARREAD HOLDINGS INC.
926 QUEENSTON ROAD,
HAMILTON, ON
KEYPLAN
SITE STATISTICS
LEGAL DESCRIPTION
SITE PLAN
A1.1
NOT FOR CONSTRUCTION
QUEENSTON ROAD
LAKE AVENUE DRIVE
SITE PLAN
1 : 200