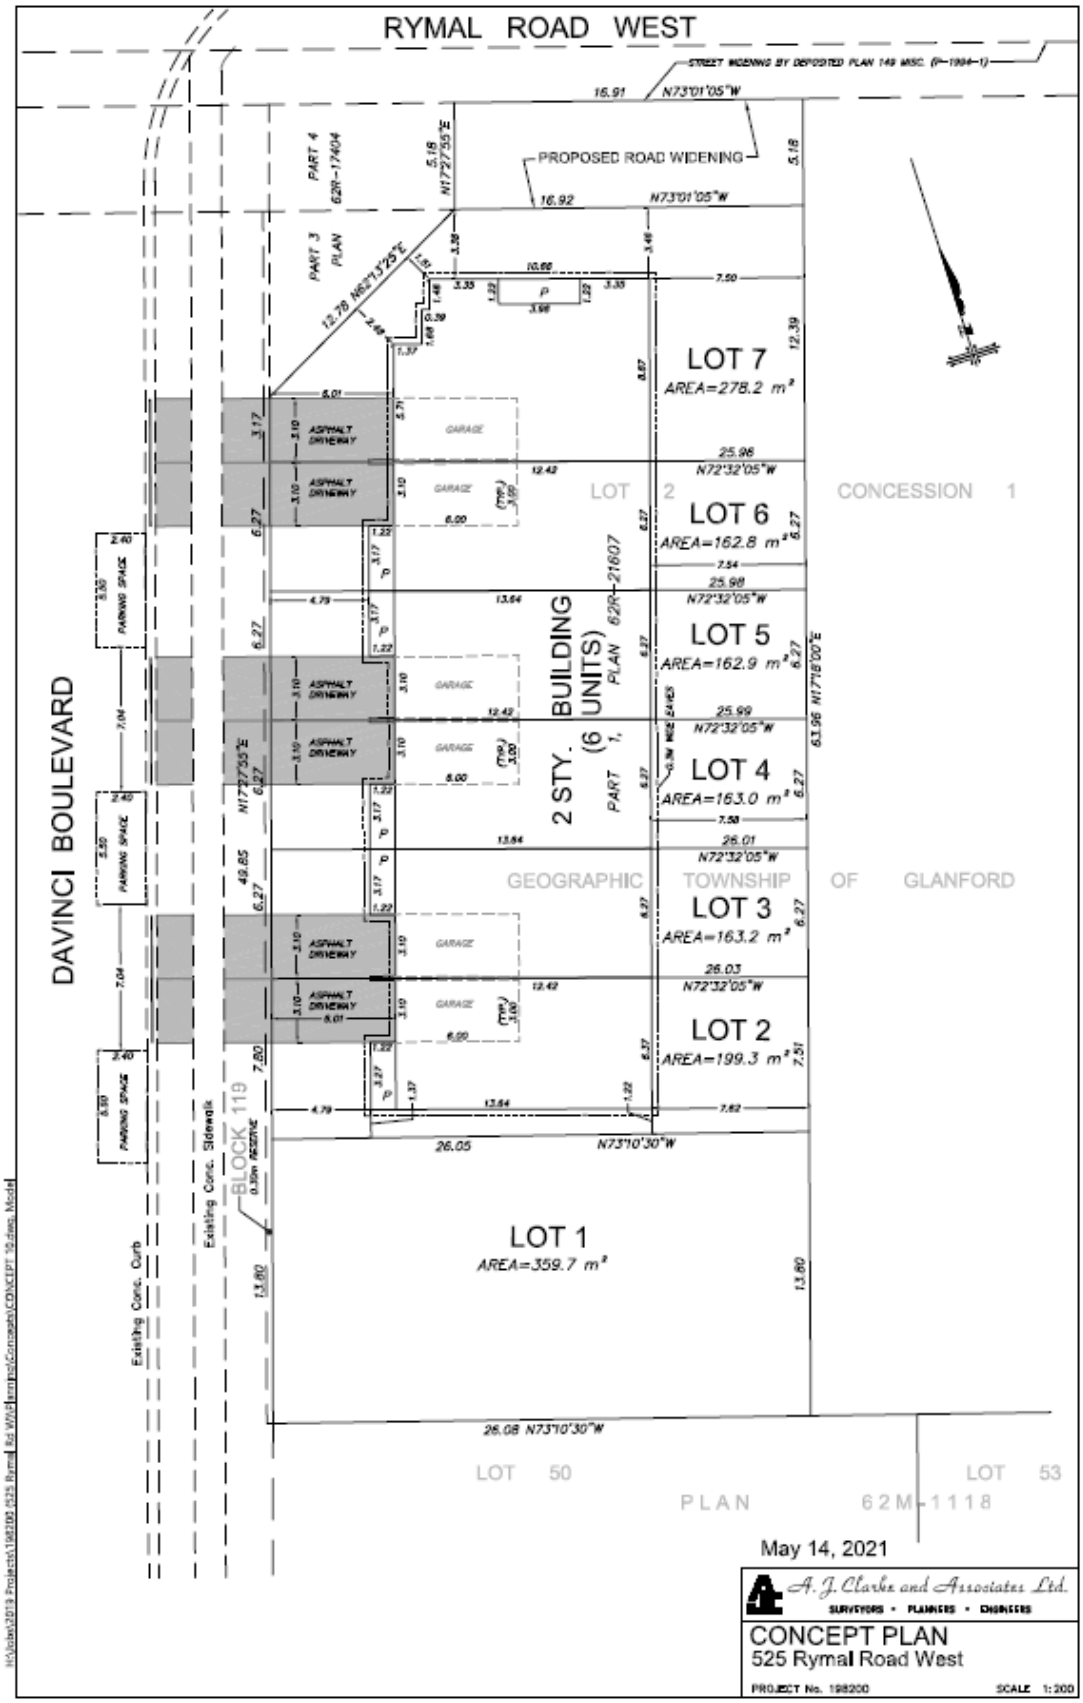
RYMAL ROAD WEST
PROPOSED ROAD WIDENING
DAVINCI BOULEVARD
LOT 7
AREA=278.2 m²
LOT 6
AREA=162.8 m²
LOT 5
AREA=162.9 m²
LOT 4
AREA=163.0 m²
LOT 3
AREA=163.2 m²
LOT 2
AREA=199.3 m²
LOT 1
AREA=359.7 m²
2 STY. BUILDING (6 UNITS)
PART 1, PLAN 62R-21607
GARAGE
ASPHALT DRIVEWAY
PARKING SPACE
BLOCK 119
Existing Conc. Sidewalk
Existing Conc. Curb
LOT 2
CONCESSION 1
GEOGRAPHIC TOWNSHIP OF GLANFORD
LOT 50
LOT 53
PLAN 62M-1118
May 14, 2021
A. J. Clarke and Associates Ltd.
SURVEYORS • PLANNERS • ENGINEERS
CONCEPT PLAN
525 Rymal Road West
PROJECT No. 198200
SCALE 1:200