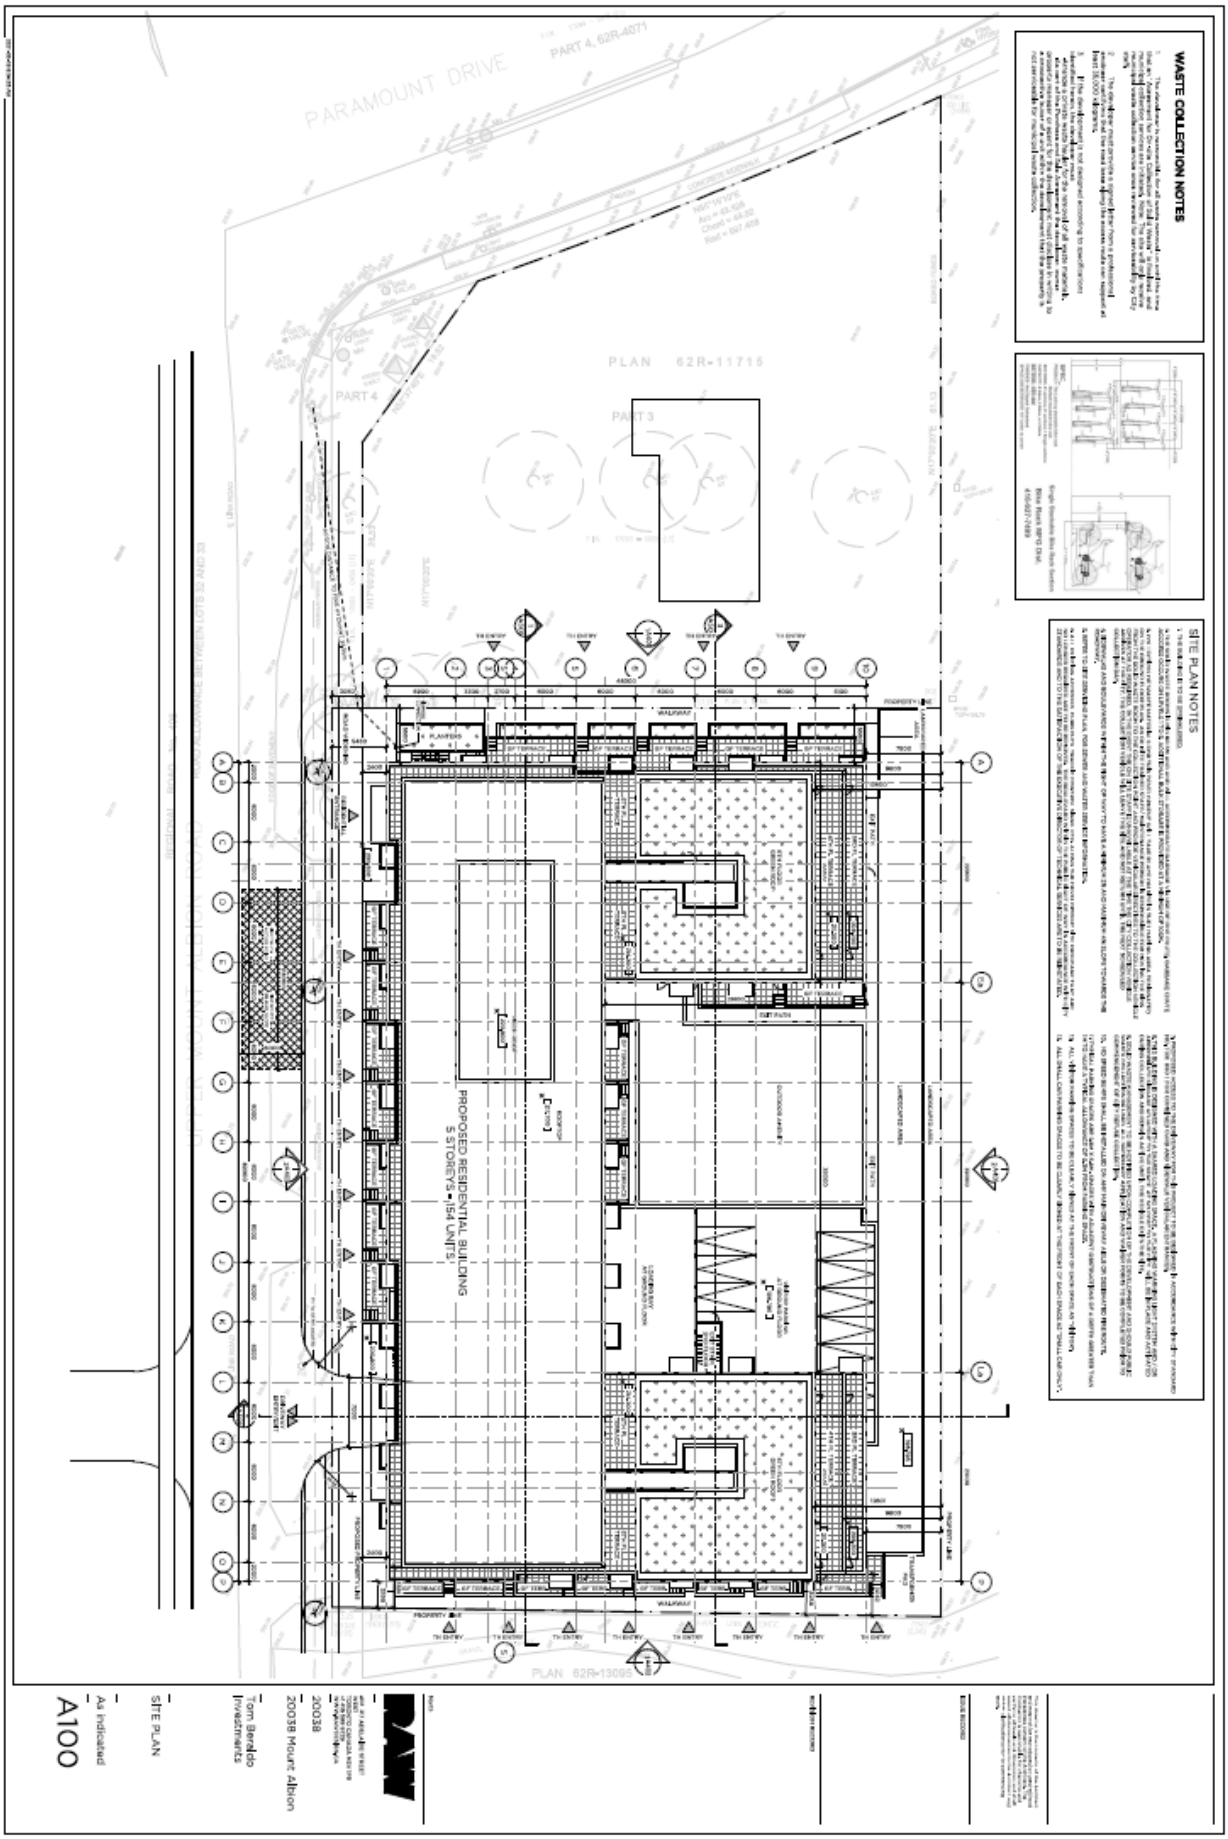
PARAMOUNT DRIVE
PART 4, 62R-4871
PLAN 62R-11715
PART 3
PART 4
PROPOSED RESIDENTIAL BUILDING
5 STOREYS - 154 UNITS
WALKWAY
PLAN 62R-13095
WASTE COLLECTION NOTES
SITE PLAN NOTES
Tom Beraldo Investments
20038 Mount Albion
SITE PLAN
As indicated
A100

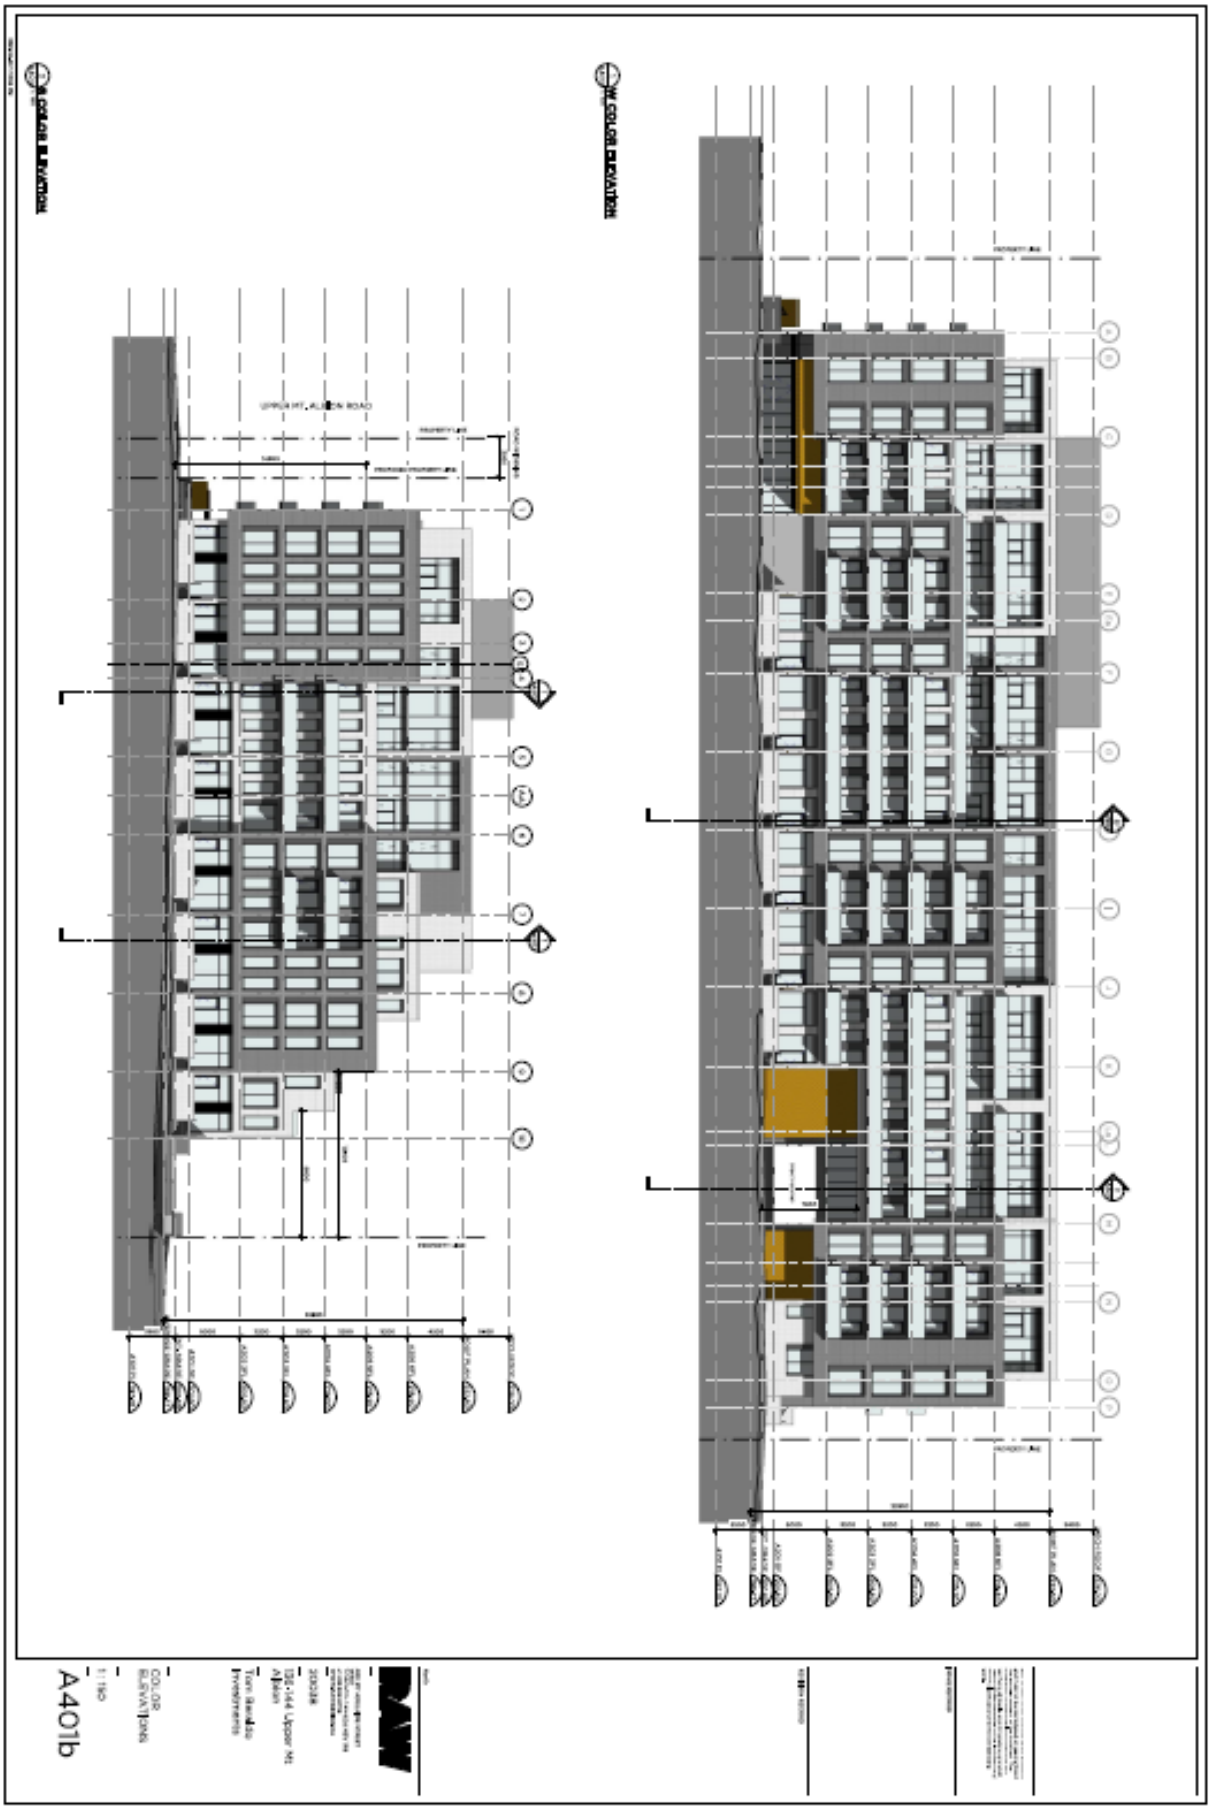
W COLOR ELEVATION
E COLOR ELEVATION
COLOR
ELEVATIONS
1:150
A401b
Tom Rendos
Investments
Upper Mt
Albion
200338

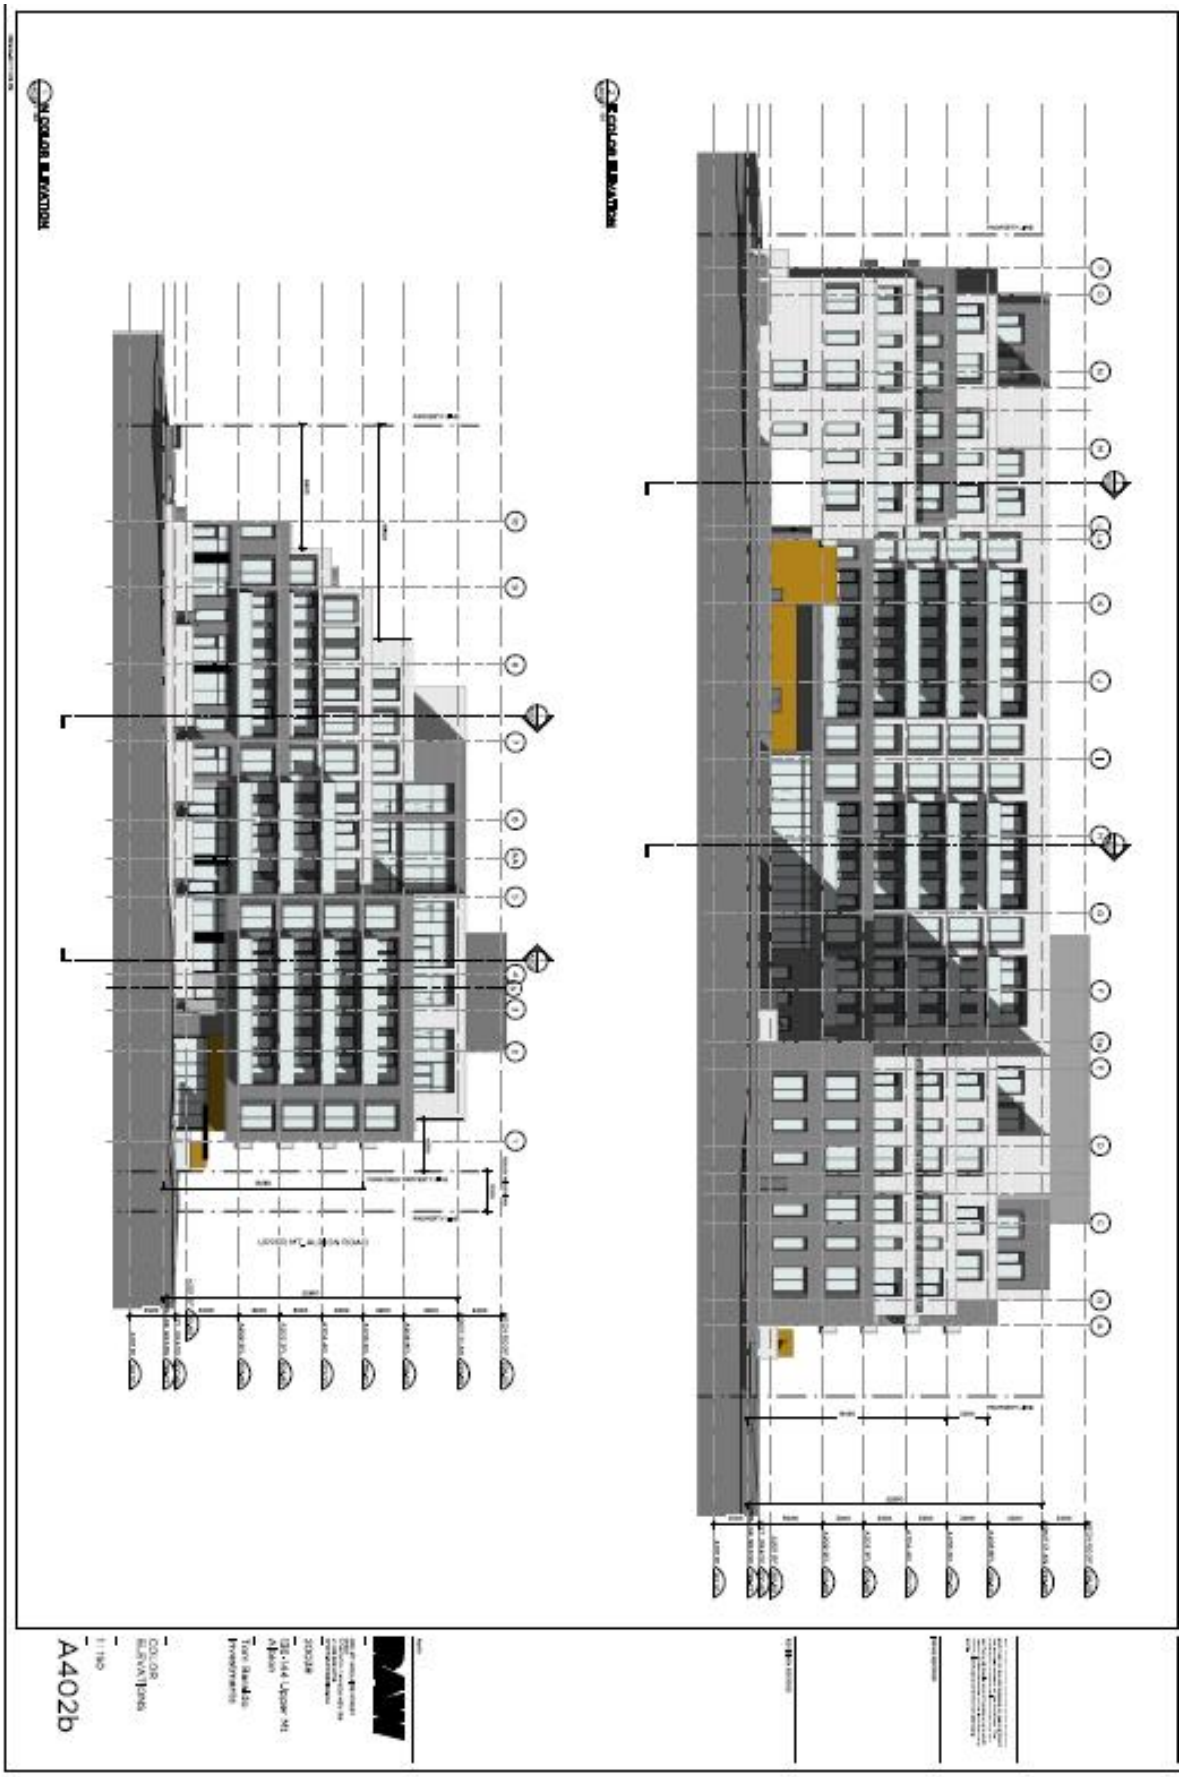
COLOR ELEVATION
COLOR ELEVATION
A402b