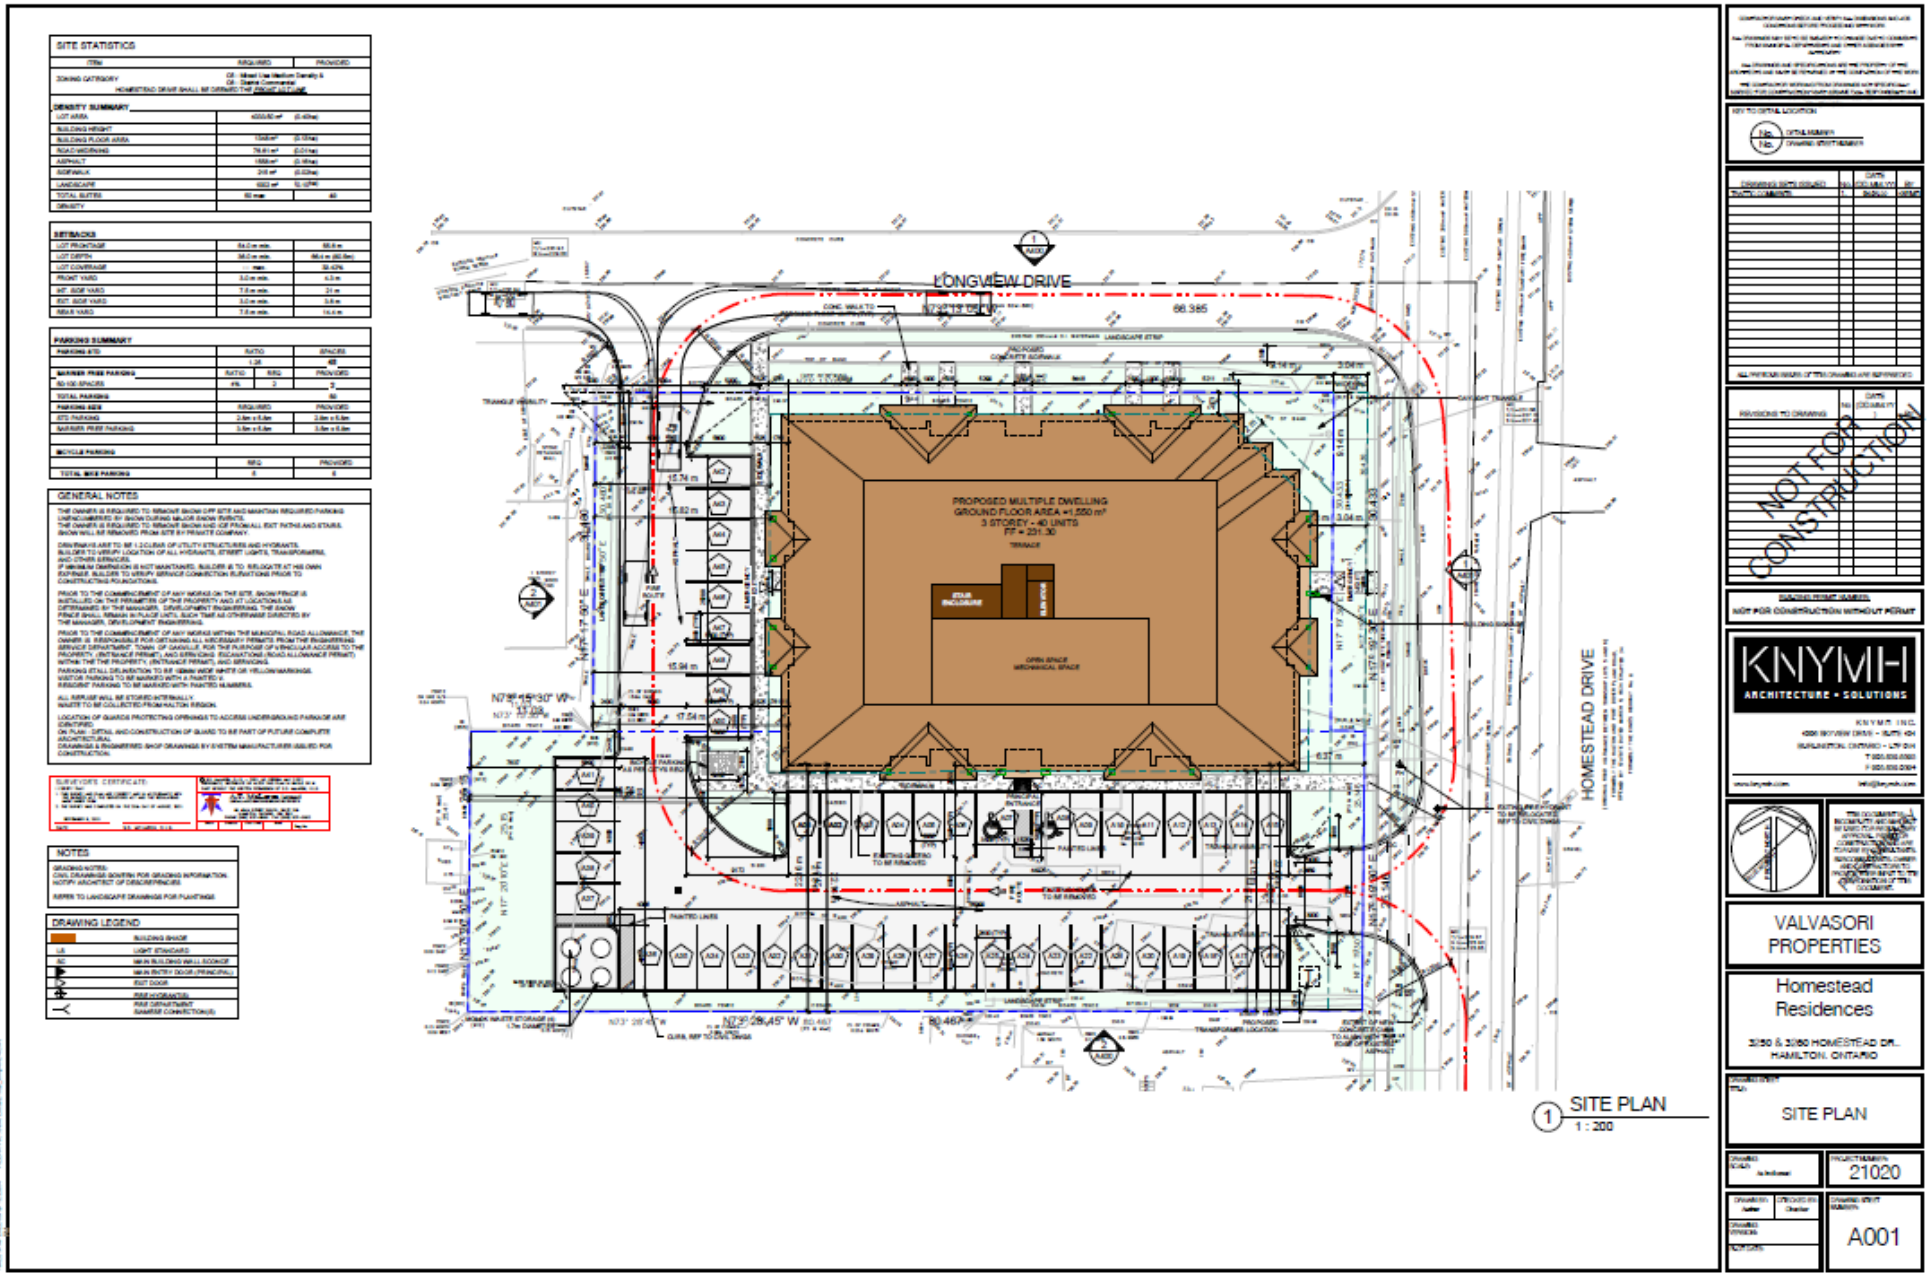

1 SITE PLAN
1 : 200

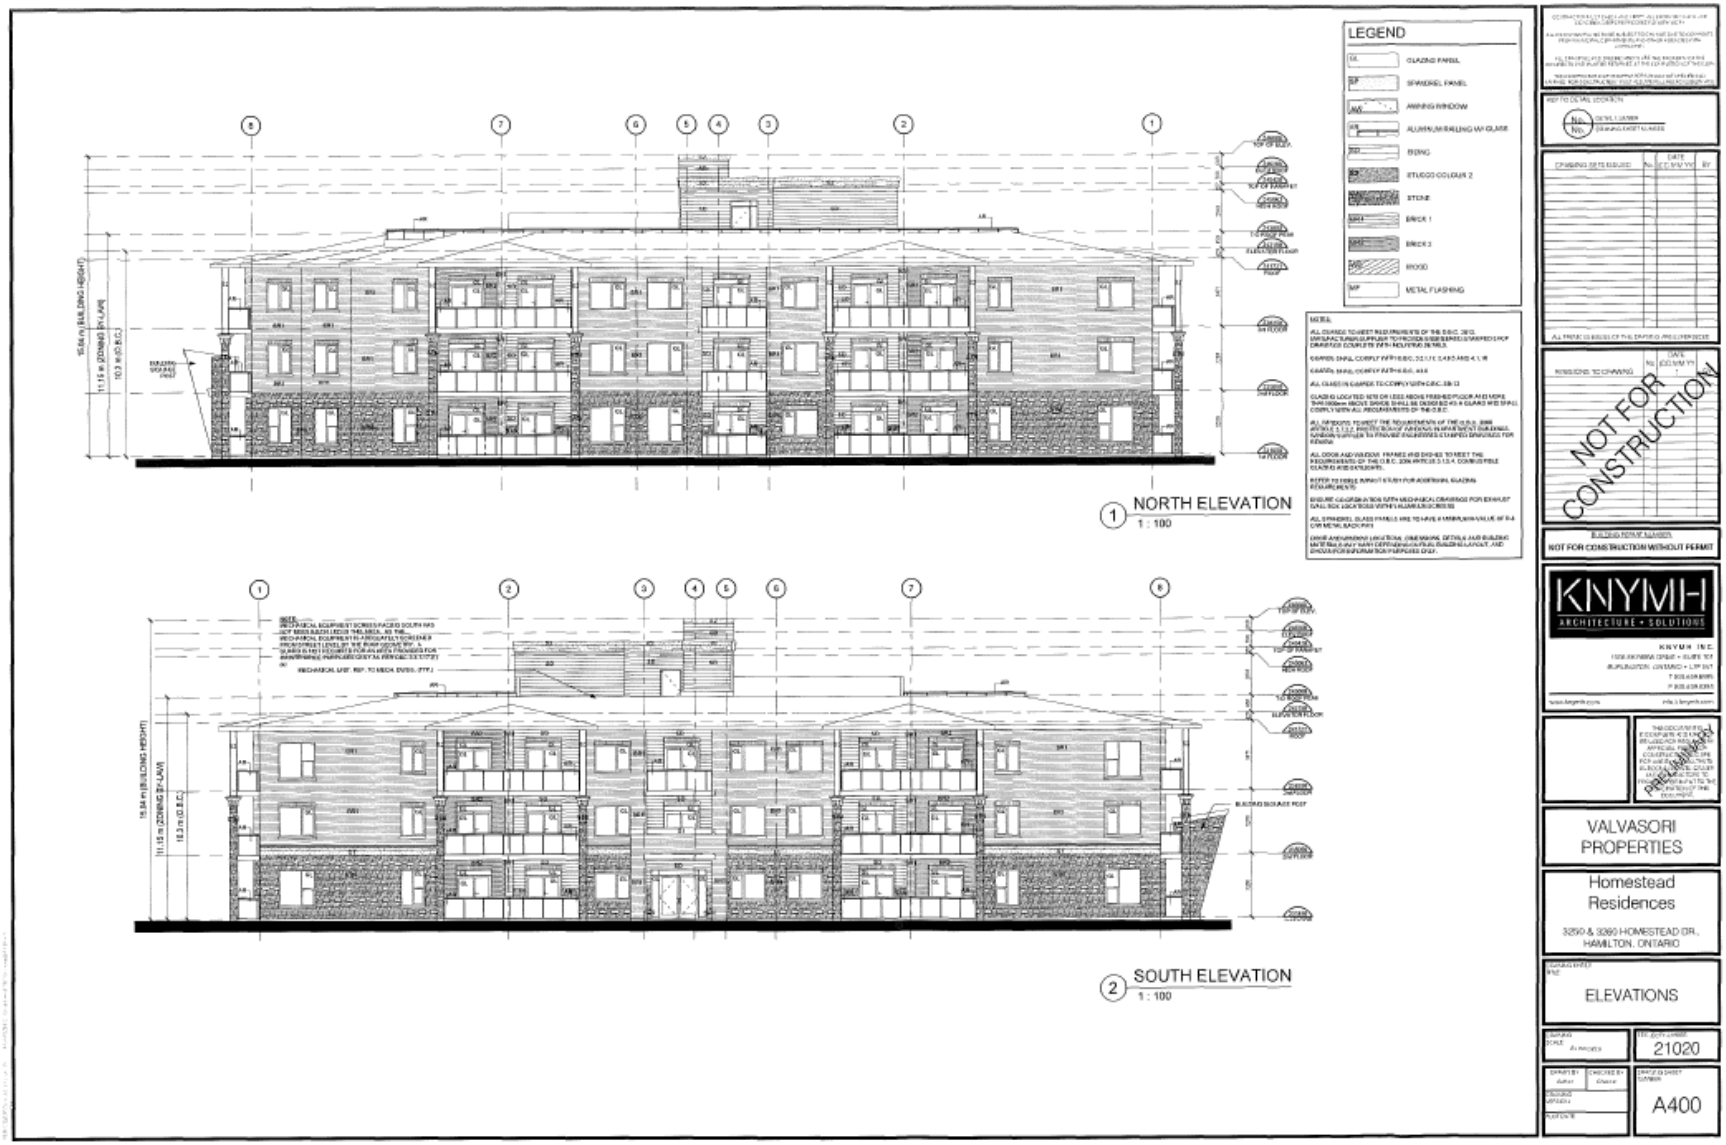
LEGEND
GLAZING PANEL
SPANDREL PANEL
AWNING WINDOW
ALUMINUM RAILING W/ GLASS
SIDING
STUCCO COLOUR 2
STONE
BRICK 1
BRICK 2
WOOD
METAL FLASHING
1 NORTH ELEVATION
1 : 100
2 SOUTH ELEVATION
1 : 100
NOT FOR CONSTRUCTION
NOT FOR CONSTRUCTION WITHOUT PERMIT
KNYMH
ARCHITECTURE • SOLUTIONS
VALVASORI PROPERTIES
Homestead Residences
3250 & 3260 HOMESTEAD DR., HAMILTON, ONTARIO
ELEVATIONS
21020
A400