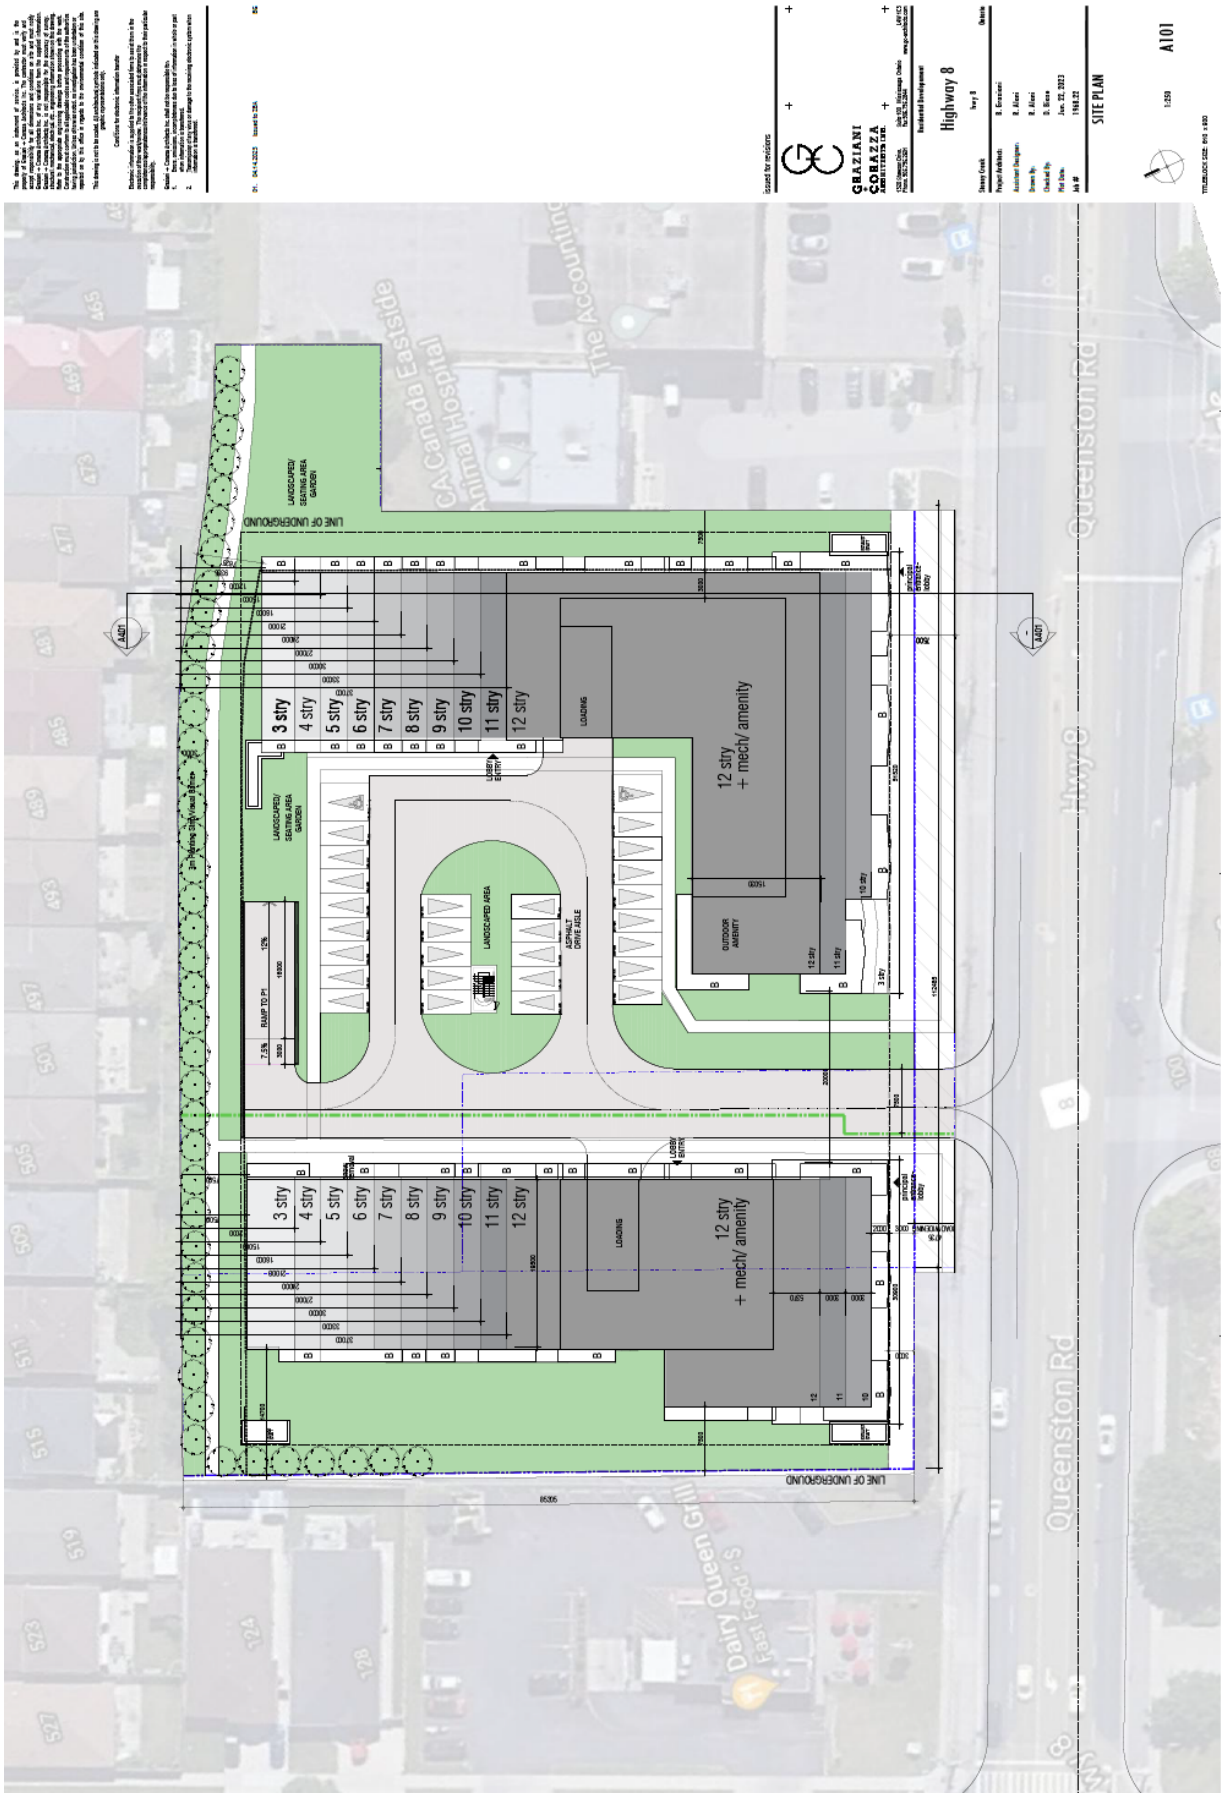
GRAZIANI + GRAZZA
Highway 8
SITE PLAN
A101
Queenston Rd
Hwy 8
LINE OF UNDERGROUND
LANDSCAPED/ GREEN AREA
GARDEN
3 stry
4 stry
5 stry
6 stry
7 stry
8 stry
9 stry
10 stry
11 stry
12 stry
LOADING
12 stry + mech/ amenity
LOBBY ENTRY
LANDSCAPED AREA
ASPHALT DRIVE AISLE
RAMP TO P1
OUTDOOR AMENITY
Dairy Queen Grill & Fast Food's

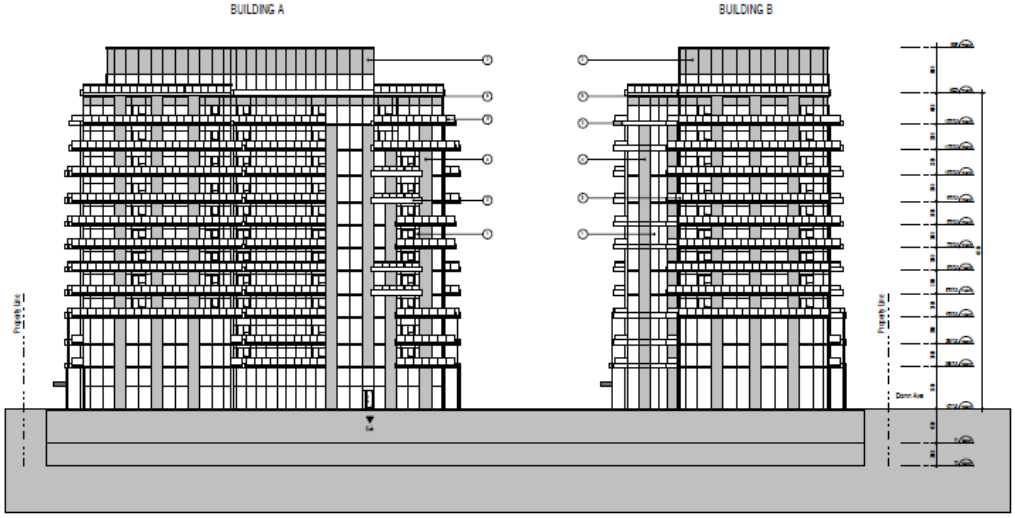

NORTH ELEVATION

A.401

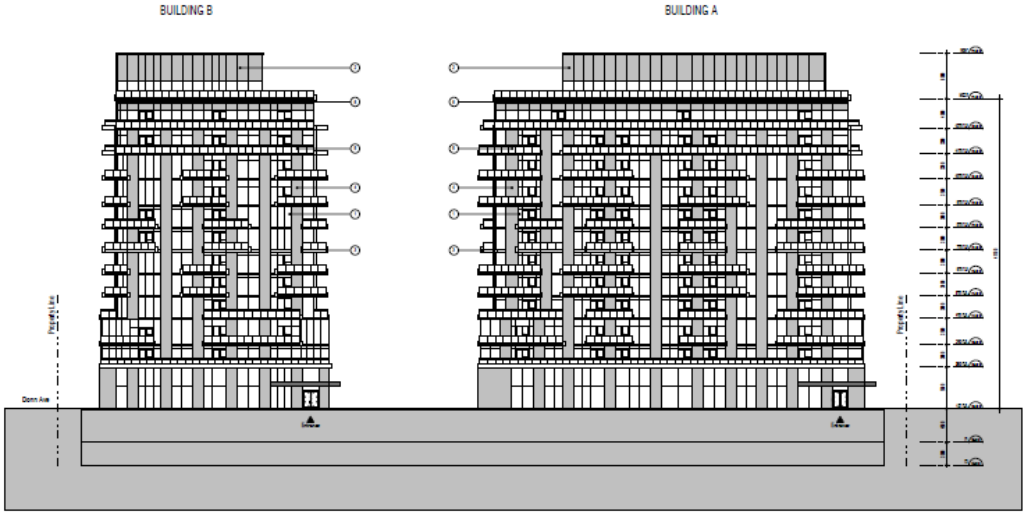

SOUTH ELEVATION

A.402