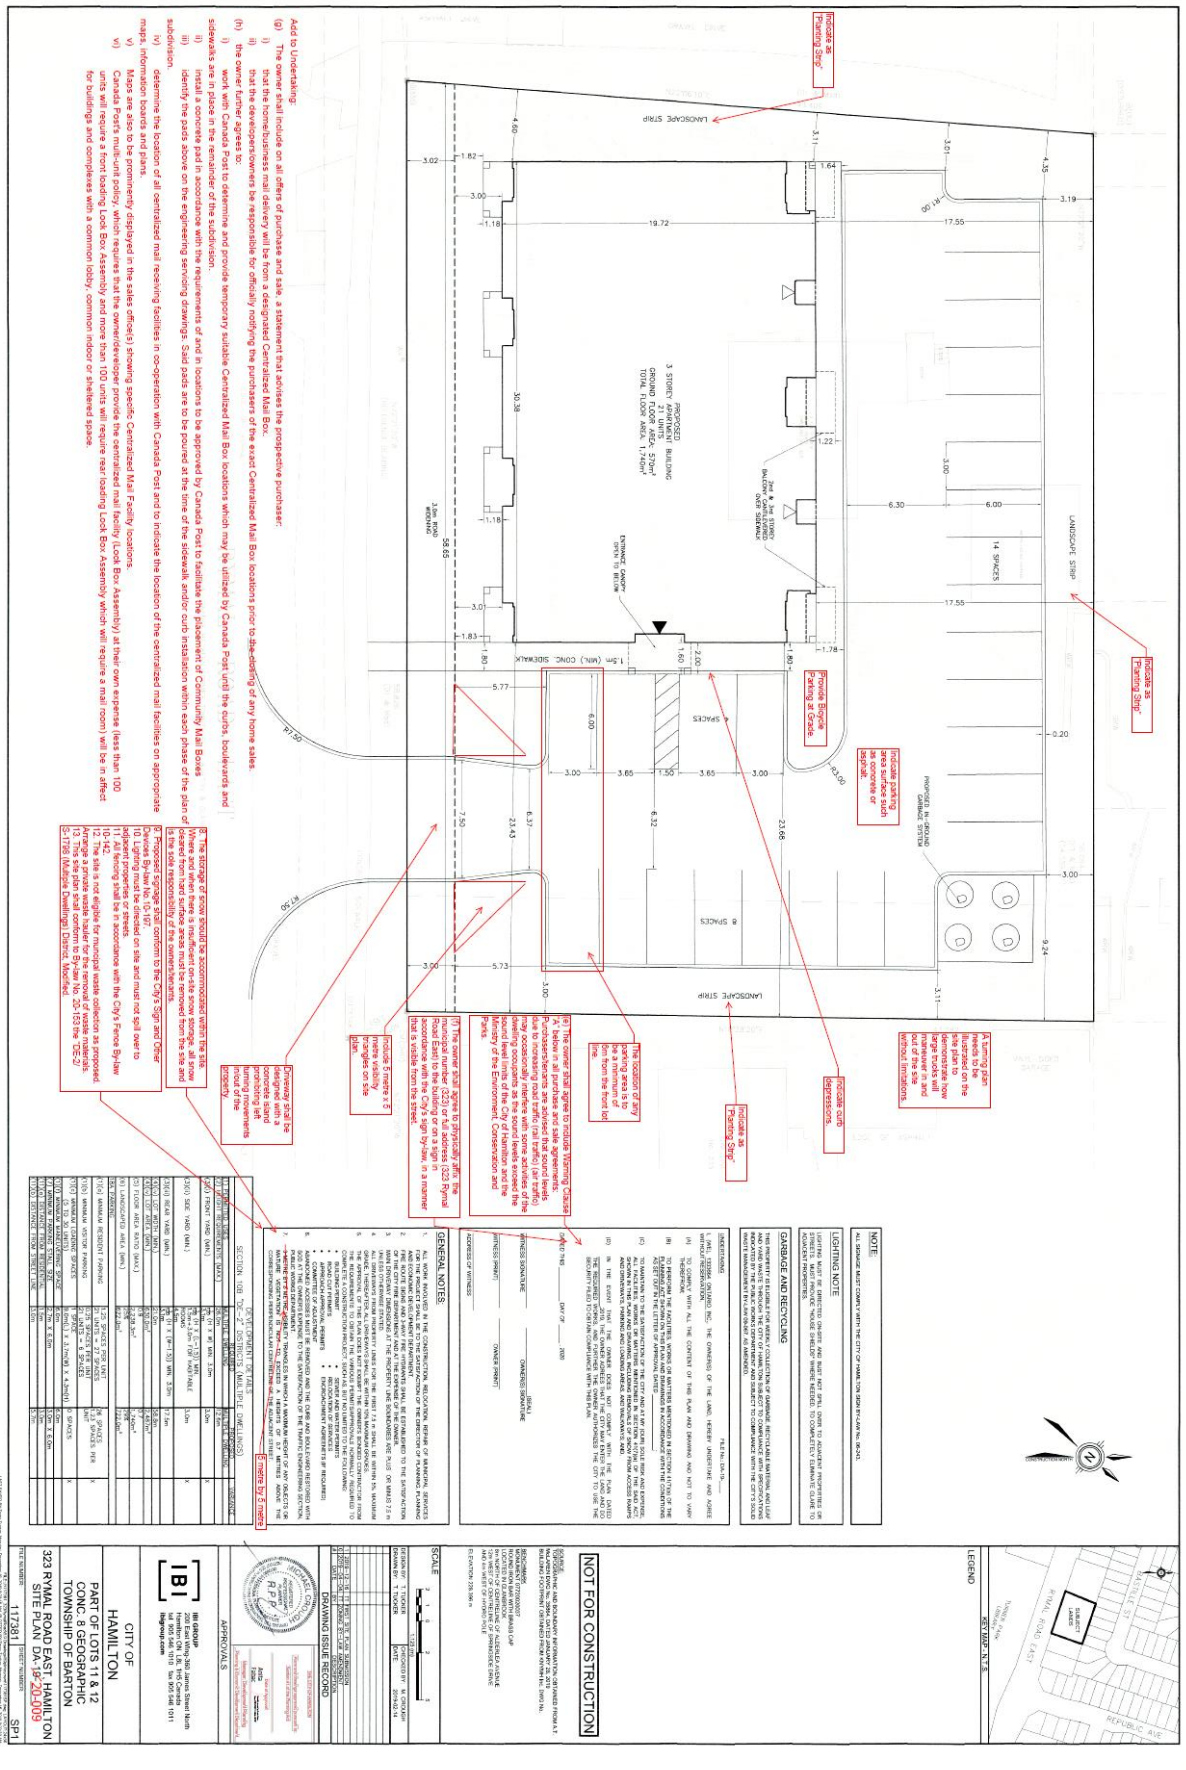
Provide Bicycle Parking at Grade
Provide parking area surface such as concrete or asphalt.
Provide curb depressions.
Provide 3.5 metre x 6 metre sight triangles on site plan.
Driveway shall be designed with a raised island prohibiting left turning movements onto the property.
Provide 6 metre by 6 metre sight triangles on site plan.
The location of any parking area is to be a min. of 6m from the front lot line.
A turning plan needs to be submitted on the site plan to demonstrate how large trucks will enter the site and out of the site without limitations.
NOTE
LIGHTING NOTE
GARBAGE AND RECYCLING
GENERAL NOTES
NOT FOR CONSTRUCTION
LEGEND
SCALE
DRAWING ISSUE RECORD
APPROVALS
CITY OF HAMILTON
PART OF LOTS 11 & 12
CONC. 8 GEOGRAPHIC
TOWNSHIP OF BARTON
323 RYMAL ROAD EAST, HAMILTON
SITE PLAN DA-19-20-009
SP1
117381