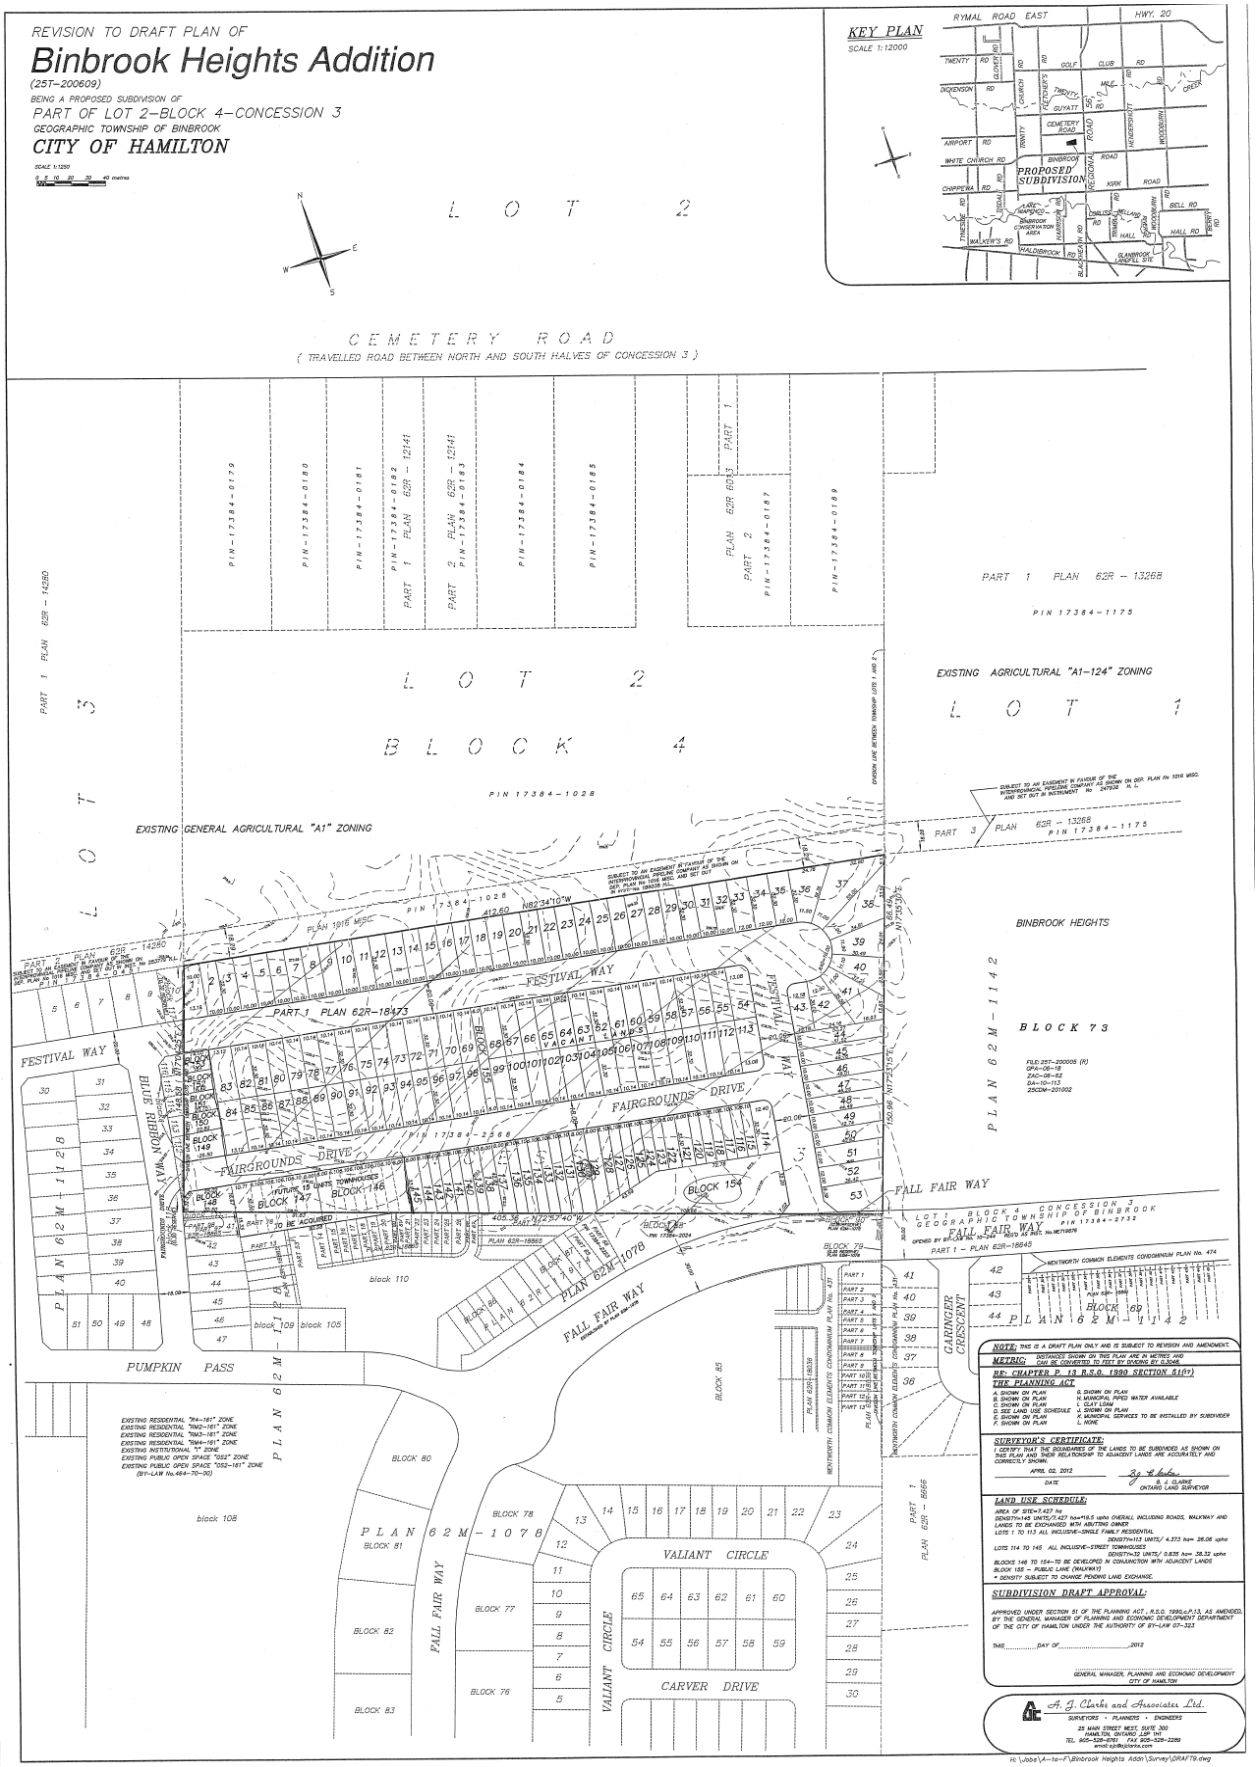
REVISION TO DRAFT PLAN OF
Binbrook Heights Addition
(25T-200609)
BEING A PROPOSED SUBDIVISION OF
PART OF LOT 2-BLOCK 4-CONCESSION 3
GEOGRAPHIC TOWNSHIP OF BINBROOK
CITY OF HAMILTON
SCALE 1:1250
KEY PLAN
SCALE 1:12000
PROPOSED SUBDIVISION
LOT 2
CEMETERY ROAD
(TRAVELLED ROAD BETWEEN NORTH AND SOUTH HALVES OF CONCESSION 3)
LOT 2
BLOCK 4
EXISTING GENERAL AGRICULTURAL "A1" ZONING
EXISTING AGRICULTURAL "A1-124" ZONING
LOT 1
BINBROOK HEIGHTS
PLAN 62M-1142
BLOCK 73
FESTIVAL WAY
FAIRGROUNDS DRIVE
FALL FAIR WAY
PUMPKIN PASS
VALIANT CIRCLE
CARVER DRIVE
GARINGER CRESCENT
PLAN 62M-1078
NOTE: THIS IS A DRAFT PLAN ONLY AND IS SUBJECT TO REVISION AND AMENDMENT.
METRIC: DISTANCES SHOWN ON THIS PLAN ARE IN METRES AND CAN BE CONVERTED TO FEET BY DIVIDING BY 0.3048.
RE: CHAPTER P 13 R.S.O. 1990 SECTION 51(17)
THE PLANNING ACT
SURVEYOR'S CERTIFICATE:
LAND USE SCHEDULE:
SUBDIVISION DRAFT APPROVAL:
A. J. Clarke and Associates Ltd.
SURVEYORS • PLANNERS • ENGINEERS
25 MAIN STREET WEST, SUITE 300
HAMILTON, ONTARIO L8P 1H1
TEL. 905-528-8761 FAX 905-528-2289
email: ajc@ajclarke.com
H:\Jobs\A-to-F\Binbrook Heights Addn\Survey\DRAFT9.dwg