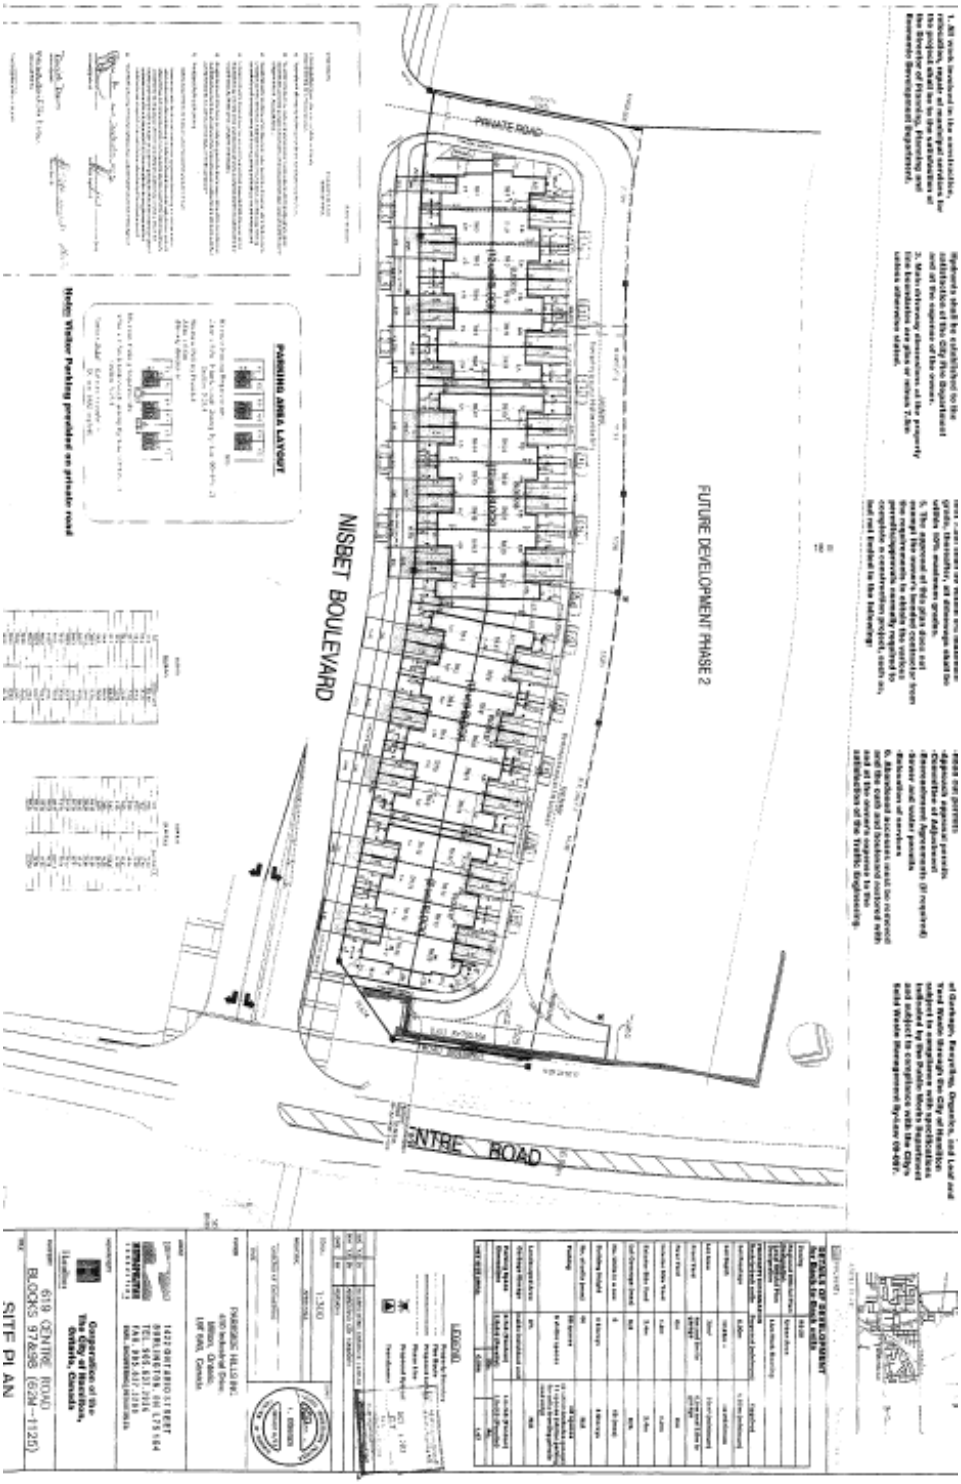
PRIVATE ROAD
FUTURE DEVELOPMENT PHASE 2
NISBET BOULEVARD
PARKING AREA LAYOUT
Note: Visitor Parking provided on private road
ENTRE ROAD
SITE PLAN