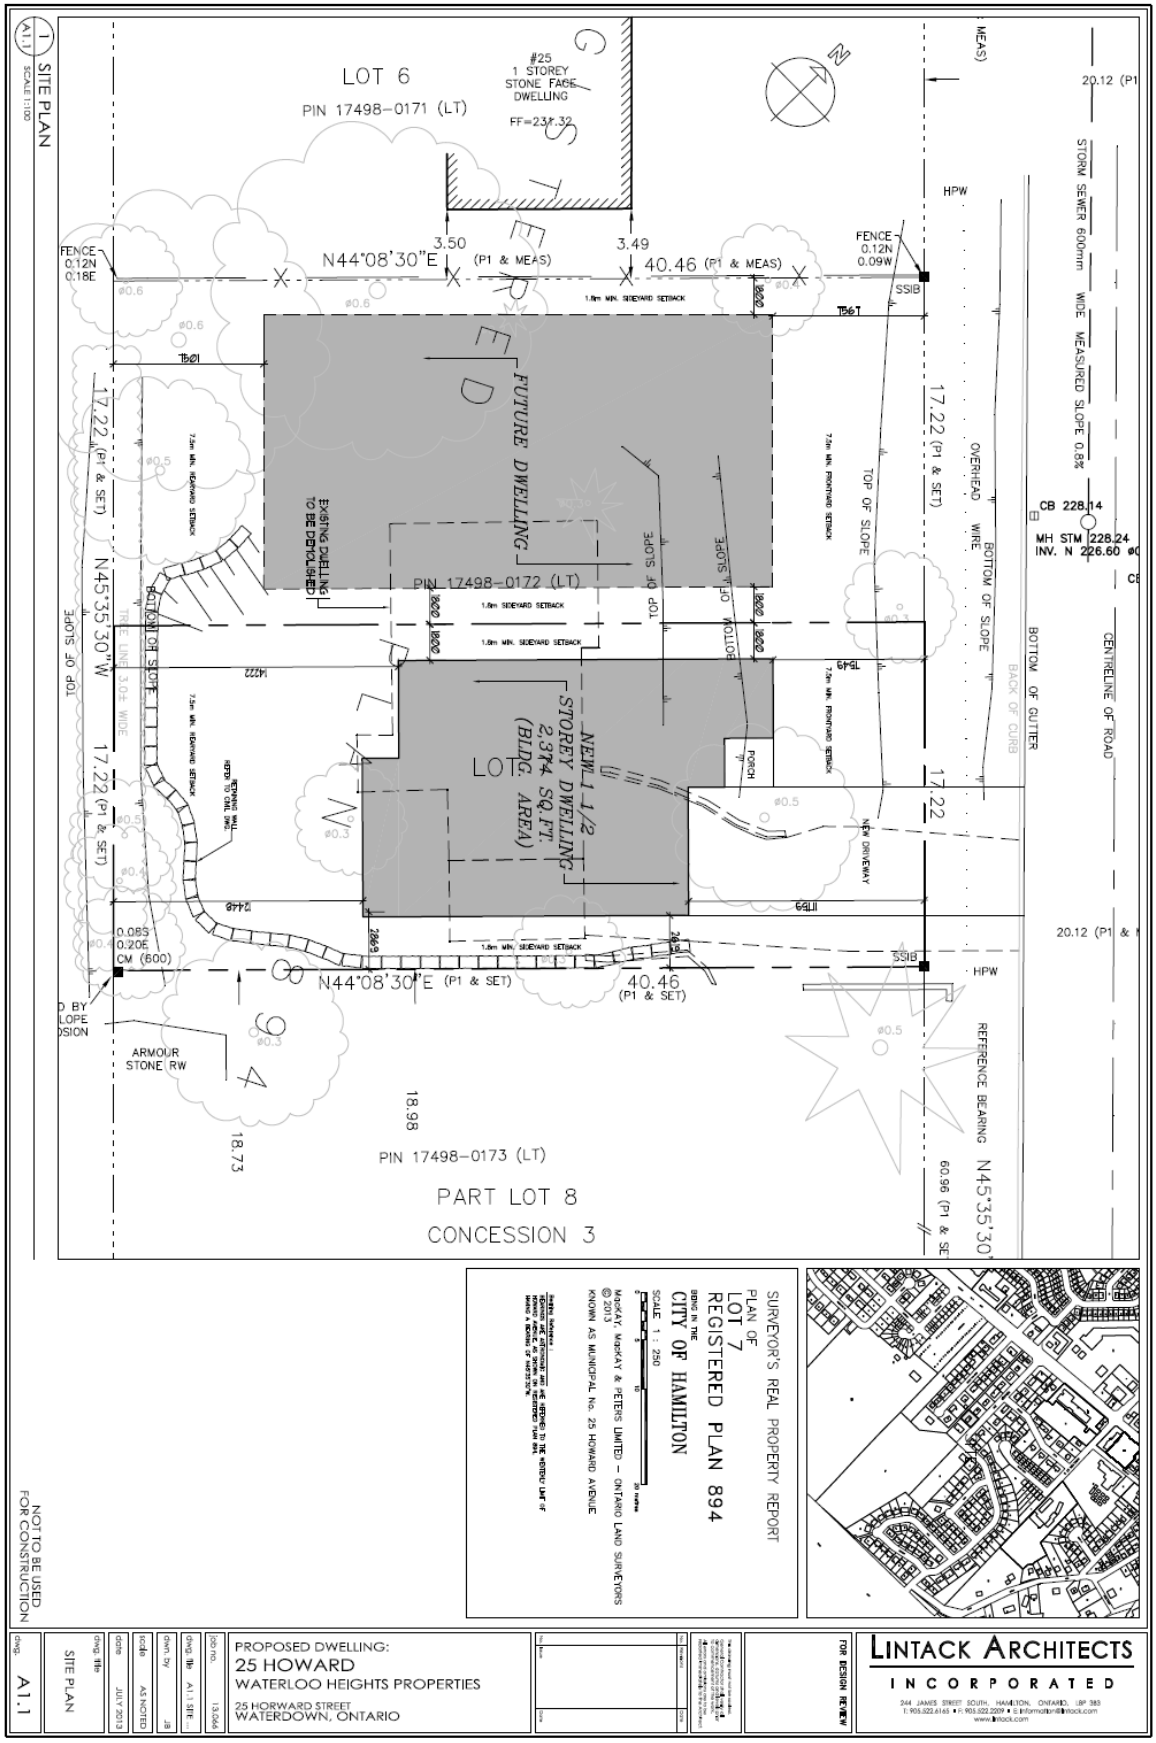

SURVEYOR'S REAL PROPERTY REPORT
PLAN OF
LOT 7
REGISTERED PLAN 894
BEING IN THE
CITY OF HAMILTON

SCALE 1 : 250

MacKAY, MacKAY & PETERS LIMITED – ONTARIO LAND SURVEYORS
© 2013
KNOWN AS MUNICIPAL No. 25 HOWARD AVENUE

NOTES:
BEARINGS ARE ASSUMED AND ARE REFERRED TO THE NORTHERLY LIMIT OF HOWARD AVENUE AS SHOWN ON REGISTERED PLAN 894.

NOT TO BE USED FOR CONSTRUCTION

drwg.	A1.1
drwg. title	SITE PLAN
date	JULY 2013
scale	AS NOTED
dwn. by	JB
drwg. file	A1.1 SITE
job no.	13.064

PROPOSED DWELLING:
25 HOWARD
WATERLOO HEIGHTS PROPERTIES

25 HORWARD STREET
WATERDOWN, ONTARIO

FOR DESIGN REVIEW

LINTACK ARCHITECTS
INCORPORATED
244 JAMES STREET SOUTH, HAMILTON, ONTARIO, L8P 3B3
T: 905.522.6165 • F: 905.522.2209 • E: information@lintack.com
www.lintack.com