Parts 2 and 5, Plan 62R-19839

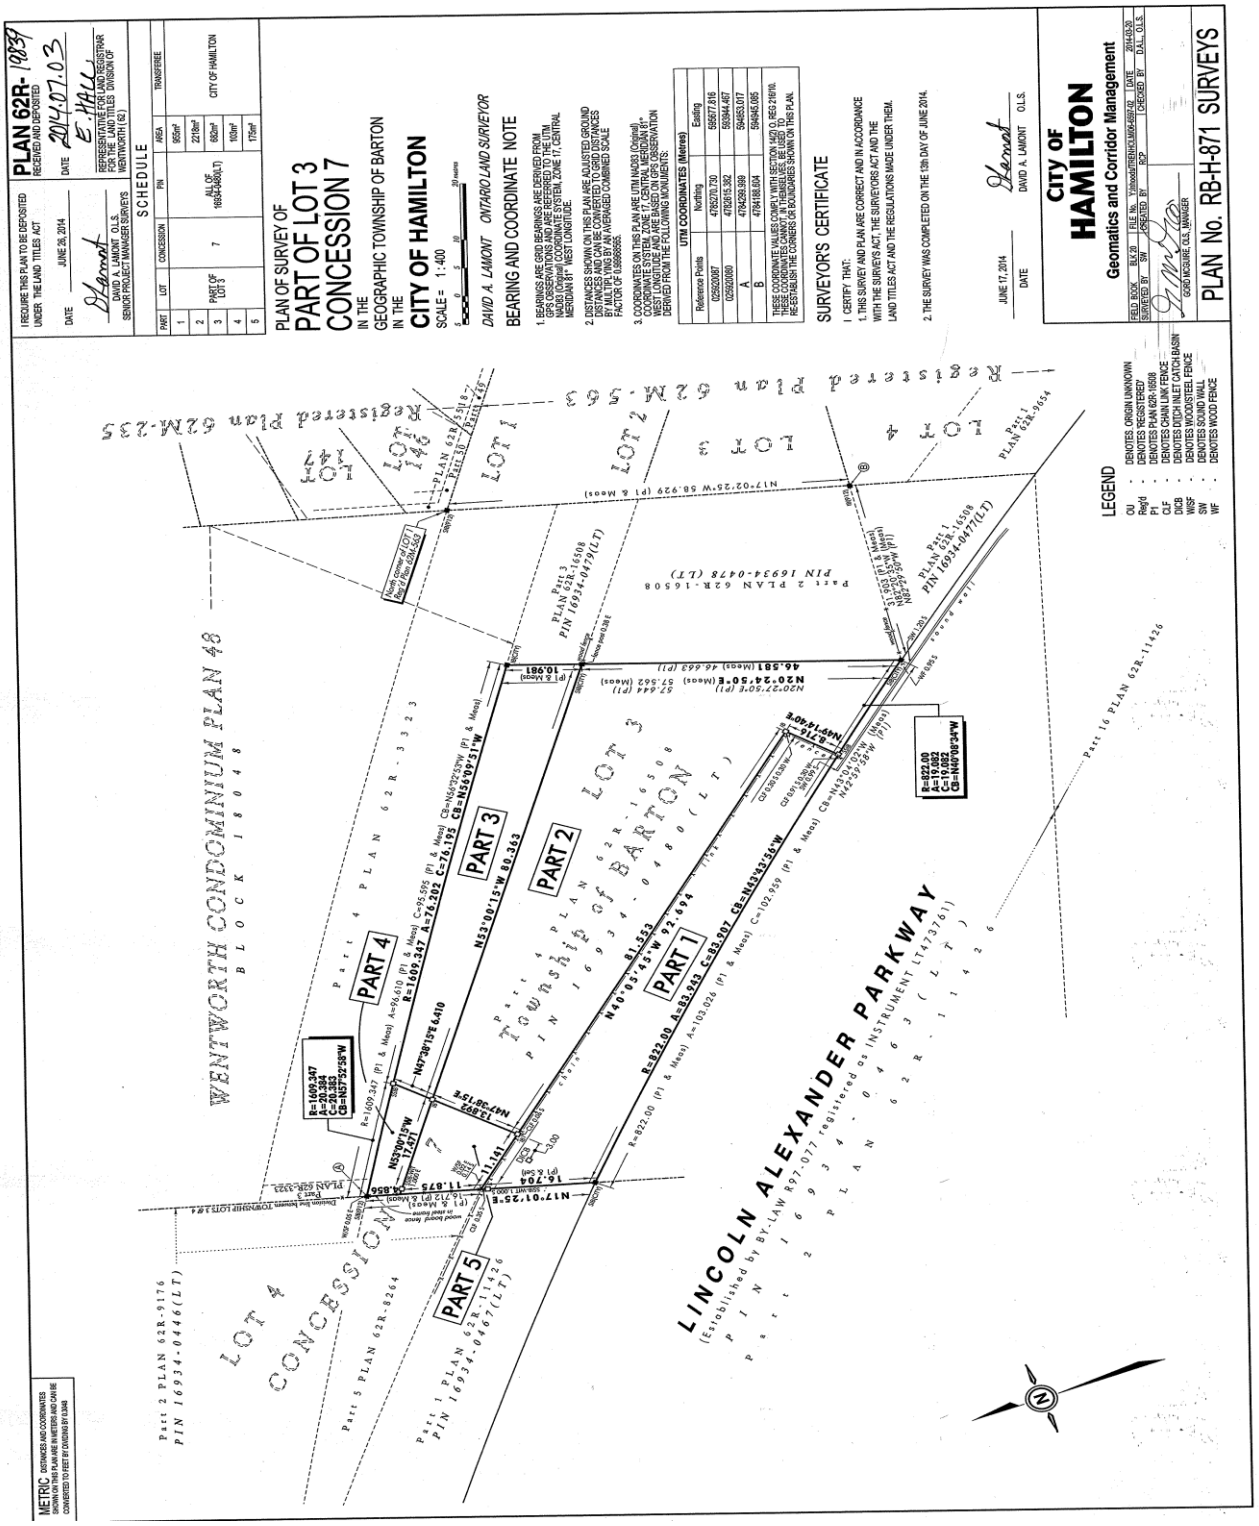
PLAN 62R-19839
2014.07.03
PLAN OF SURVEY OF
PART OF LOT 3
CONCESSION 7
IN THE
GEOGRAPHIC TOWNSHIP OF BARTON
IN THE
CITY OF HAMILTON
SCALE = 1:400
DAVID A. LAMONT ONTARIO LAND SURVEYOR
BEARING AND COORDINATE NOTE
SURVEYOR'S CERTIFICATE
I CERTIFY THAT:
1. THIS SURVEY AND PLAN ARE CORRECT AND IN ACCORDANCE WITH THE SURVEYS ACT, THE SURVEYORS ACT AND THE LAND TITLES ACT AND THE REGULATIONS MADE UNDER THEM.
2. THE SURVEY WAS COMPLETED ON THE 13th DAY OF JUNE 2014.
JUNE 17, 2014
DATE
DAVID A. LAMONT O.L.S.
City of HAMILTON
Geomatics and Corridor Management
PLAN No. RB-H-871 SURVEYS
SCHEDULE
UTM COORDINATES (Metres)
Reference Points Northing Easting
LEGEND
DENOTES ORIGIN UNKNOWN
DENOTES REGISTERED?
DENOTES PLAN 62R-16508
DENOTES CHAIN LINK FENCE
DENOTES DITCH INLET CATCH BASIN
DENOTES WOOD BOARD FENCE
DENOTES SOUND WALL
DENOTES WOOD FENCE
PLAN No. RB-H-871 SURVEYS
WENTWORTH CONDOMINIUM PLAN 48
BLOCK 180048
LINCOLN ALEXANDER PARKWAY
(Established by BY-LAW R97-077 registered as INSTRUMENT (LT473761))
LOT 4 CONCESSION 7
PART 1
PART 2
PART 3
PART 4
PART 5
Township of BARTON
PIN 16934-0478(LT)
N17°02'25"W 58.929 (P1 & Meas)
N20°24'50"E 46.581 (Meas) 46.663 (P1)
N17°01'25"E 16.704 (P1 & Meas)
Part 2 PLAN 62R-16508 PIN 16934-0478 (LT)
Part 3 PLAN 62R-16508 PIN 16934-0479(LT)
PLAN 62R-16508 Part 1 PIN 16934-0477(LT)
Part 4 PLAN 62R-3323
Part 2 PLAN 62R-9176 PIN 16934-0446(LT)
Part 5 PLAN 62R-8264
Part 1 PLAN 62R-11426 PIN 16934-0461(LT)
Part 16 PLAN 62R-11426
Part 1 PLAN 62R-9654
Registered Plan 62M-635
Registered Plan 62M-563
LOT 147
LOT 146
LOT 1
LOT 2
LOT 3
LOT 4
PLAN 62R-5187 Part 1
