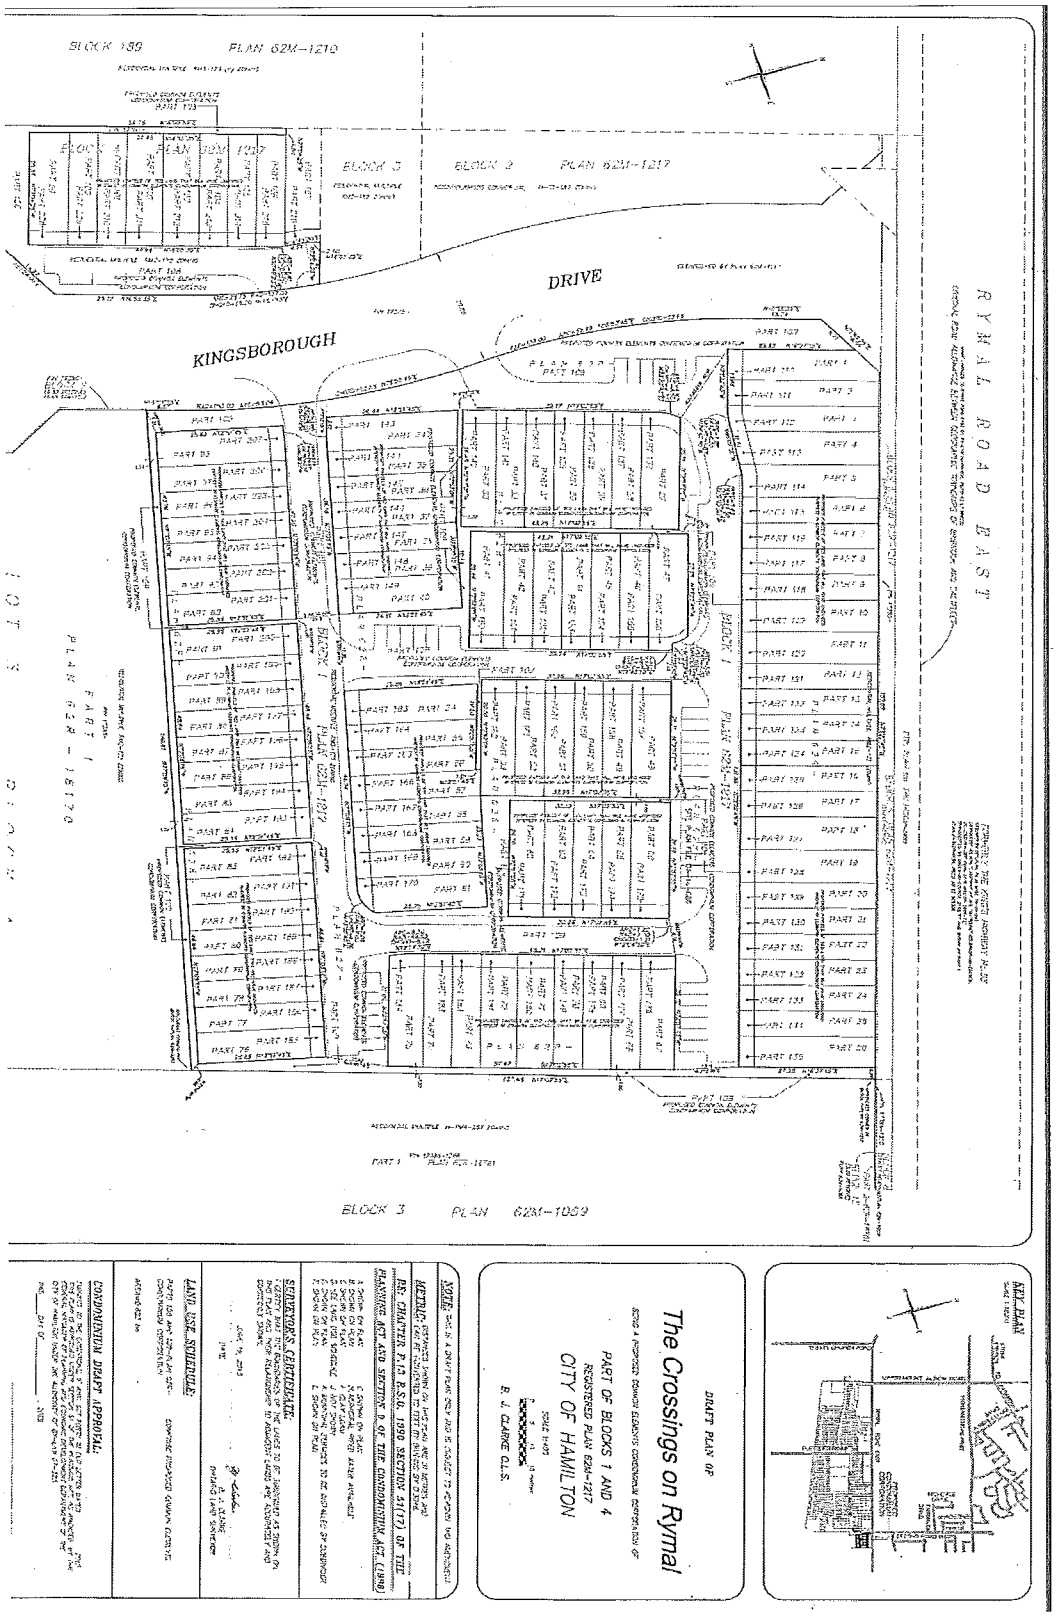
BLOCK 189 PLAN 62M-1210
BLOCK 3 BLOCK 2 PLAN 62M-1217
KINGSBOROUGH DRIVE
RYMAL ROAD EAST
BLOCK 1 PLAN 62M-1217
BLOCK 3 PLAN 62M-1059
DRAFT PLAN OF
The Crossings on Rymal
PART OF BLOCKS 1 AND 4
REGISTERED PLAN 62M-1217
CITY OF HAMILTON
B. J. CLARKE O.L.S.
NOTE:
METRIC:
RE: CHAPTER P.13 R.S.O. 1990 SECTION 51(17) OF THE PLANNING ACT AND SECTION 9 OF THE CONDOMINIUM ACT (1998)
SURVEYOR'S CERTIFICATE:
LAND USE SCHEDULE:
CONDOMINIUM DRAFT APPROVAL:
KEY PLAN