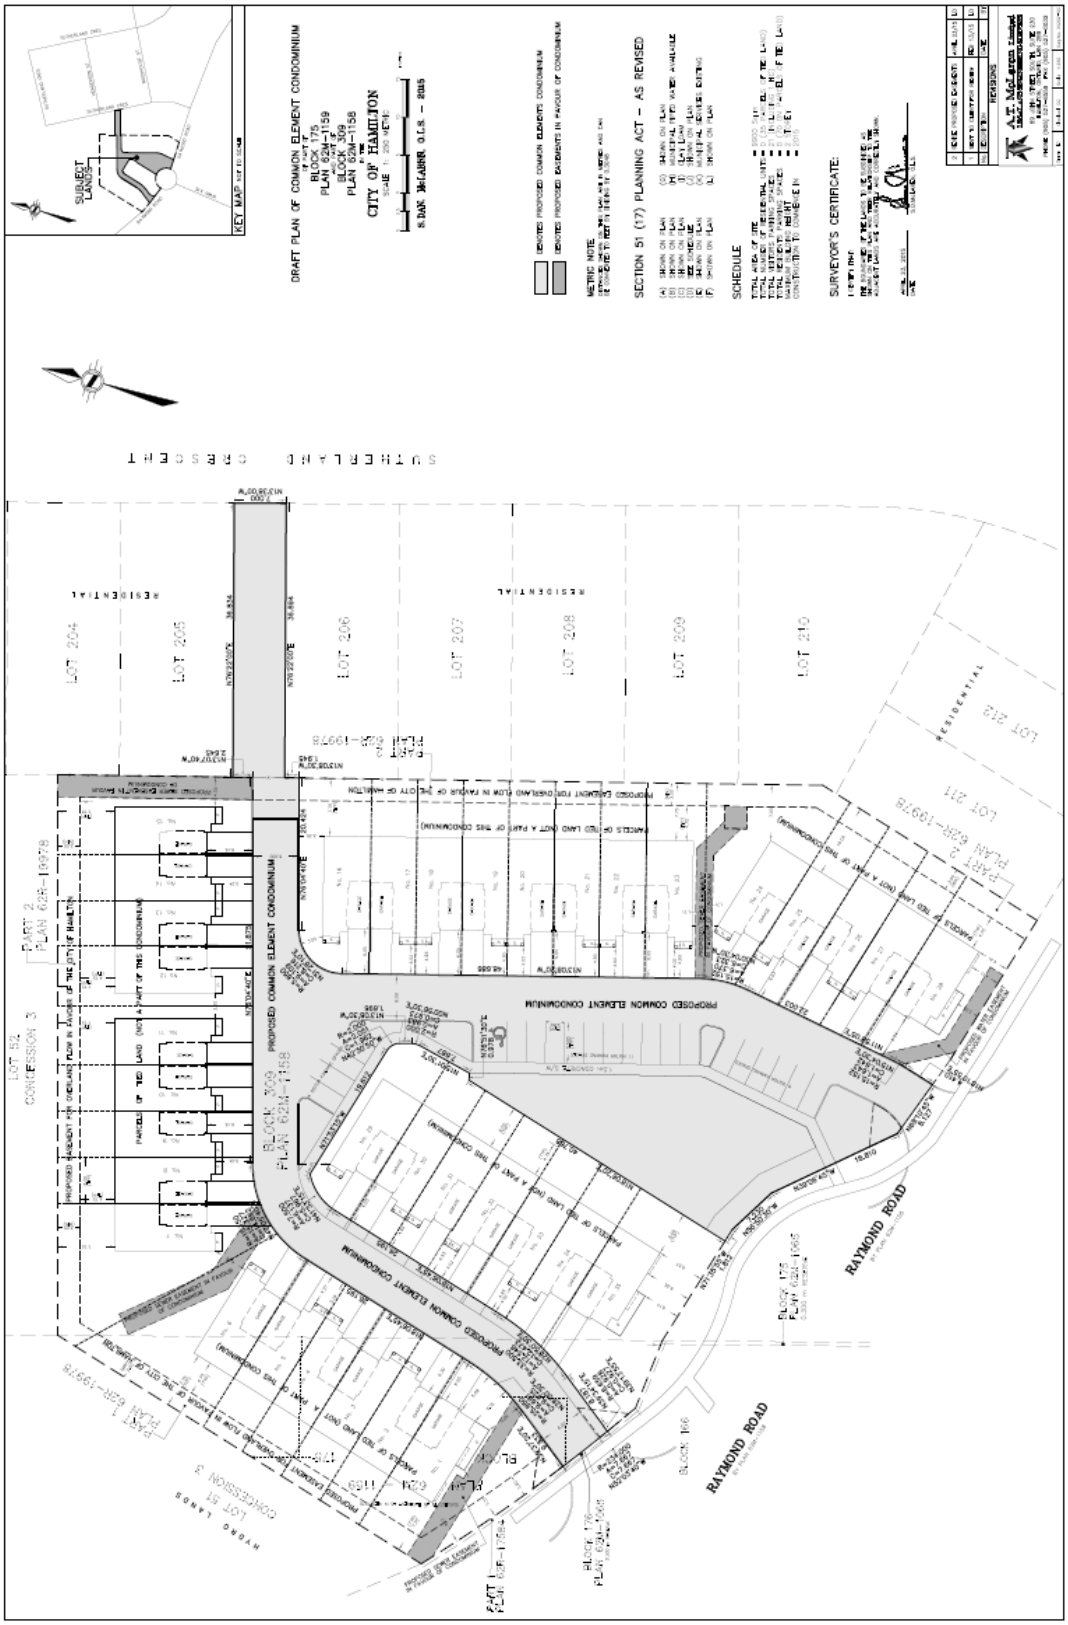
DRAFT PLAN OF COMMON ELEMENT CONDOMINIUM
PART OF
BLOCK 175
PLAN 62M-1159
BLOCK 309
PLAN 62M-1158
CITY OF HAMILTON
SECTION 51 (17) PLANNING ACT – AS REVISED
SCHEDULE
SURVEYOR'S CERTIFICATE:
KEY MAP
SUBJECT LANDS
SUTHERLAND CRESCENT
RESIDENTIAL
LOT 204
LOT 205
LOT 206
LOT 207
LOT 208
LOT 209
LOT 210
LOT 211
LOT 212
PROPOSED COMMON ELEMENT CONDOMINIUM
BLOCK 309
PLAN 62M-1158
RAYMOND ROAD
BLOCK 166
BLOCK 175
PLAN 62M-1159
PART 2
PLAN 62R-19978
LOT 154
CONCESSION 3
HYDRO LANDS
LOT 51
CONCESSION 3