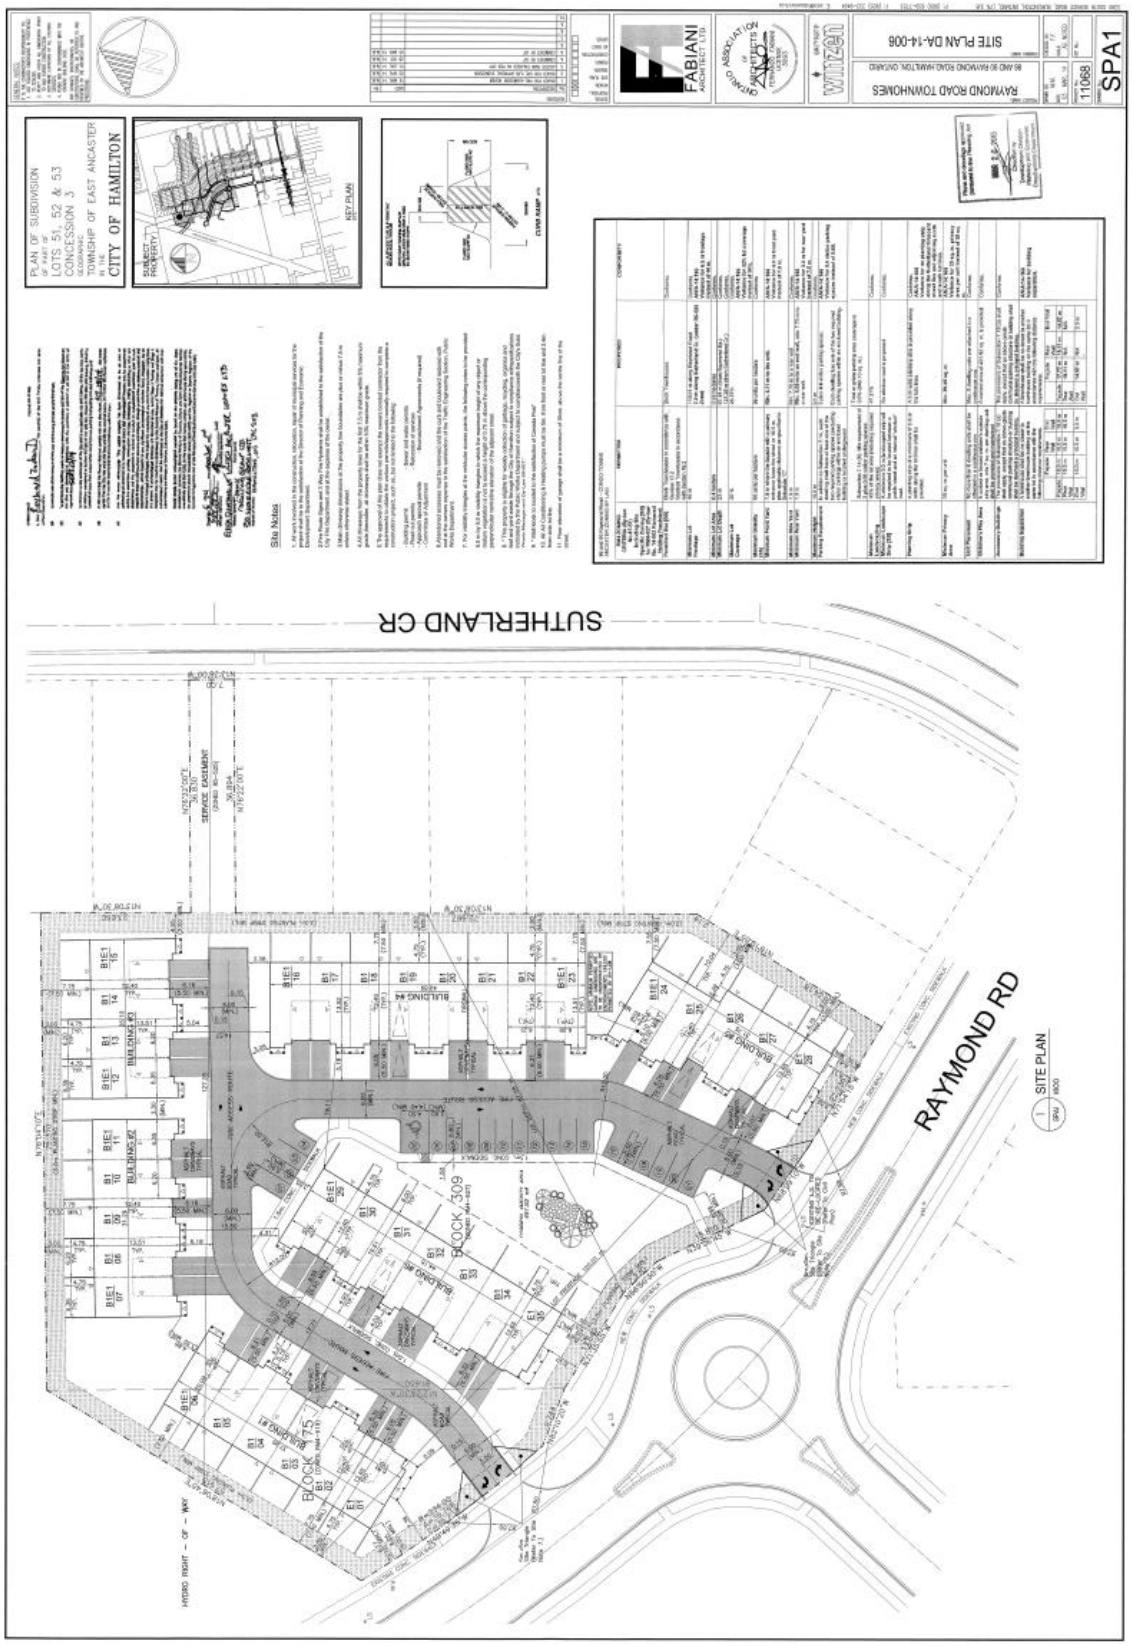
SUTHERLAND CR
RAYMOND RD
BLOCK 309
BLOCK 275
SITE PLAN
SITE PLAN DA-14-006
RAYMOND ROAD TOWNHOMES
CITY OF HAMILTON
SPA1