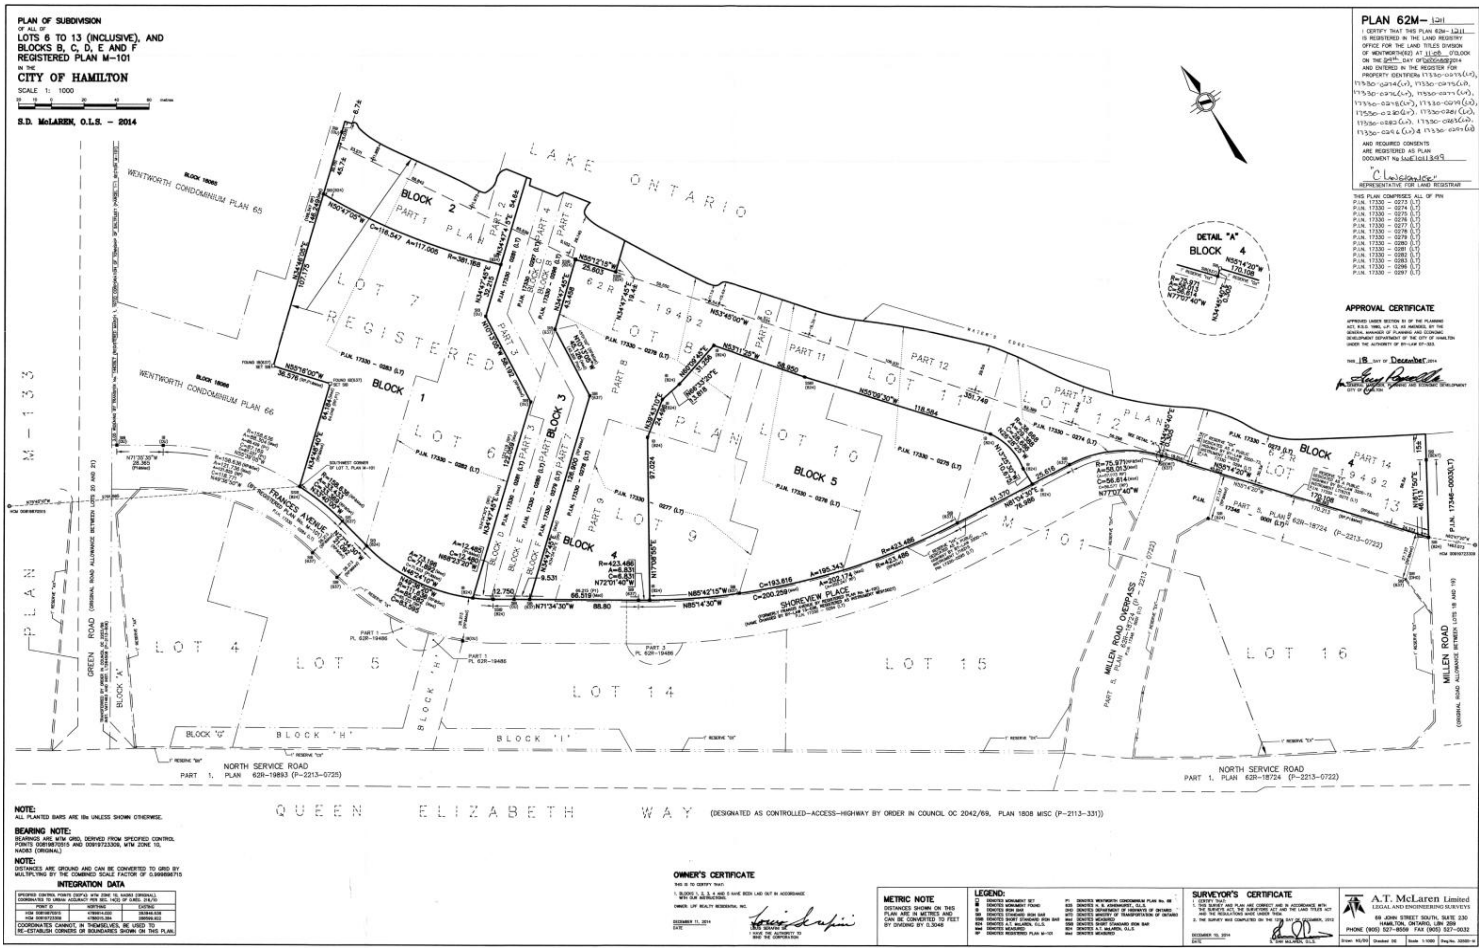
PLAN OF SUBDIVISION
OF ALL OF
LOTS 6 TO 13 (INCLUSIVE), AND
BLOCKS B, C, D, E AND F
REGISTERED PLAN M-101
IN THE
CITY OF HAMILTON
SCALE 1: 1000
S.D. McLAREN, O.L.S. – 2014
PLAN 62M-
APPROVAL CERTIFICATE
LAKE ONTARIO
WENTWORTH CONDOMINIUM PLAN 65
WENTWORTH CONDOMINIUM PLAN 66
REGISTERED PLAN M-133
REGISTERED PLAN M-101
GREEN ROAD (ORIGINAL ROAD ALLOWANCE BETWEEN LOTS 20 AND 21)
MILLEN ROAD (ORIGINAL ROAD ALLOWANCE BETWEEN LOTS 19 AND 19)
MILLEN ROAD OVERPASS
SHOREVIEW PLACE
FRANCINE AVENUE
NORTH SERVICE ROAD
PART 1, PLAN 62R-19693 (P-2213-0725)
NORTH SERVICE ROAD
PART 1, PLAN 62R-18724 (P-2213-0722)
QUEEN ELIZABETH WAY (DESIGNATED AS CONTROLLED-ACCESS-HIGHWAY BY ORDER IN COUNCIL OC 2042/69, PLAN 1808 MISC (P-2113-331))
DETAIL "A"
BLOCK 4
LOT 7
LOT 8
LOT 9
LOT 10
LOT 11
LOT 12
LOT 13
LOT 14
LOT 15
LOT 16
LOT 4
LOT 5
BLOCK 1
BLOCK 2
BLOCK 3
BLOCK 4
BLOCK 5
BLOCK 'G'
BLOCK 'H'
BLOCK 'I'
NOTE:
ALL PLANTED BARS ARE 16s UNLESS SHOWN OTHERWISE.
BEARING NOTE:
BEARINGS ARE MTM GRID, DERIVED FROM SPECIFIED CONTROL POINTS 0081987205 AND 0081972330S, MTM ZONE 10, NAD83 (ORIGINAL)
NOTE:
DISTANCES ARE GROUND AND CAN BE CONVERTED TO GRID BY MULTIPLYING BY THE COMBINED SCALE FACTOR OF 0.9998967
INTEGRATION DATA
COORDINATES CANNOT, IN THEMSELVES, BE USED TO RE-ESTABLISH CORNERS OR BOUNDARIES SHOWN ON THIS PLAN.
OWNER'S CERTIFICATE
METRIC NOTE
DISTANCES SHOWN ON THIS PLAN ARE IN METRIC AND CAN BE CONVERTED TO FEET BY DIVIDING BY 0.3048
LEGEND:
SURVEYOR'S CERTIFICATE
A.T. McLaren Limited
LEGAL AND ENGINEERING SURVEYS
69 JOHN STREET SOUTH, SUITE 330
HAMILTON, ONTARIO, L8N 2B9
PHONE (905) 527-8559 FAX (905) 527-0032