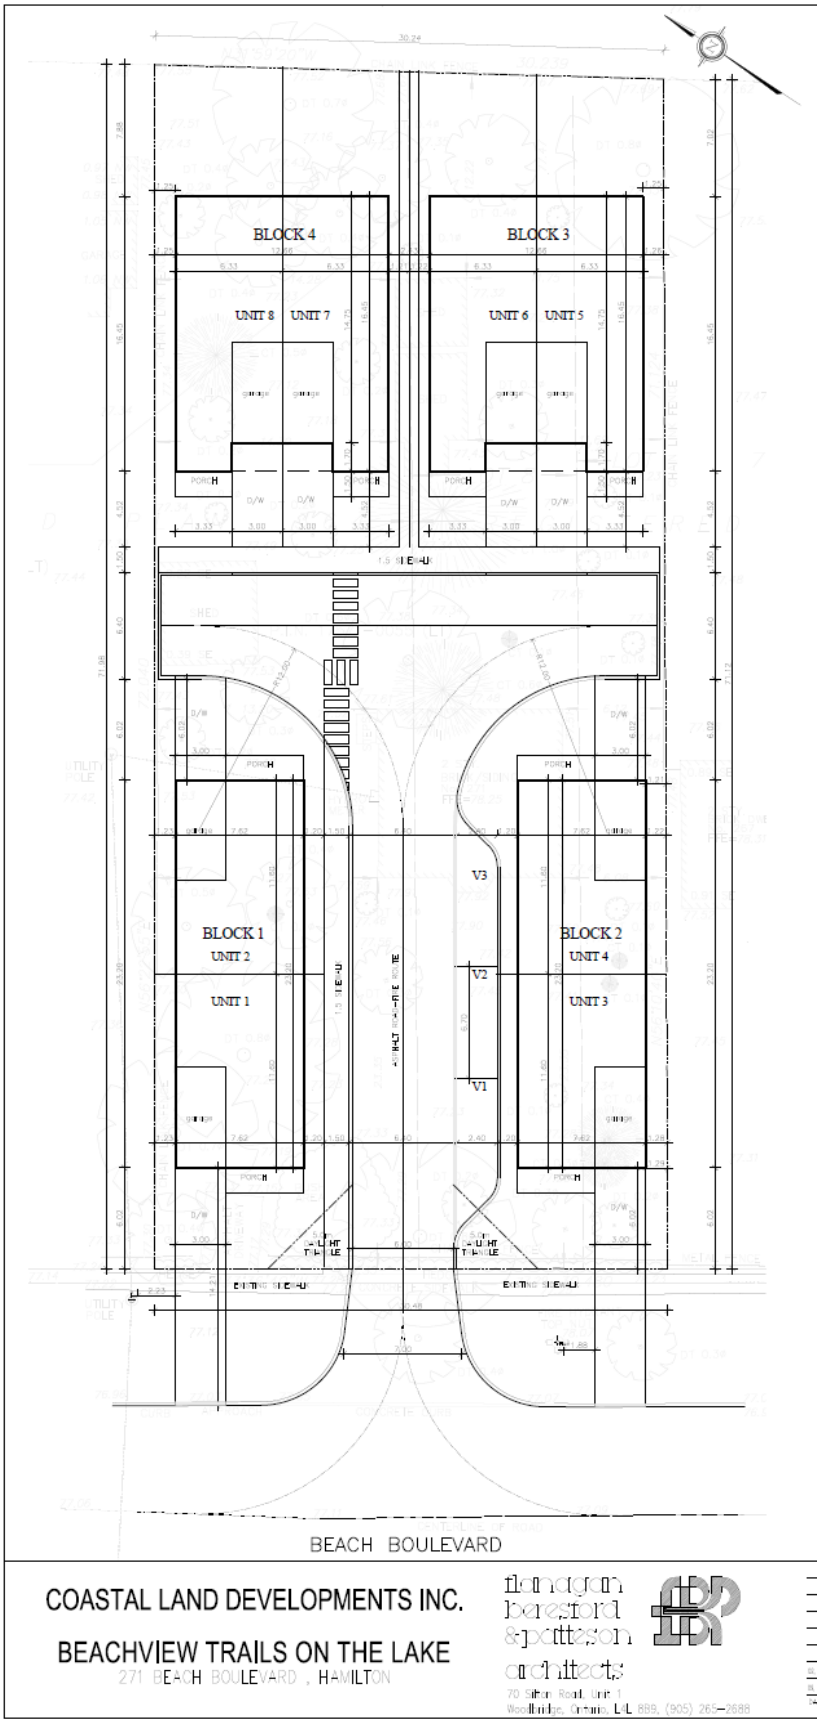Original Conceptual Site Plan (8 Units)