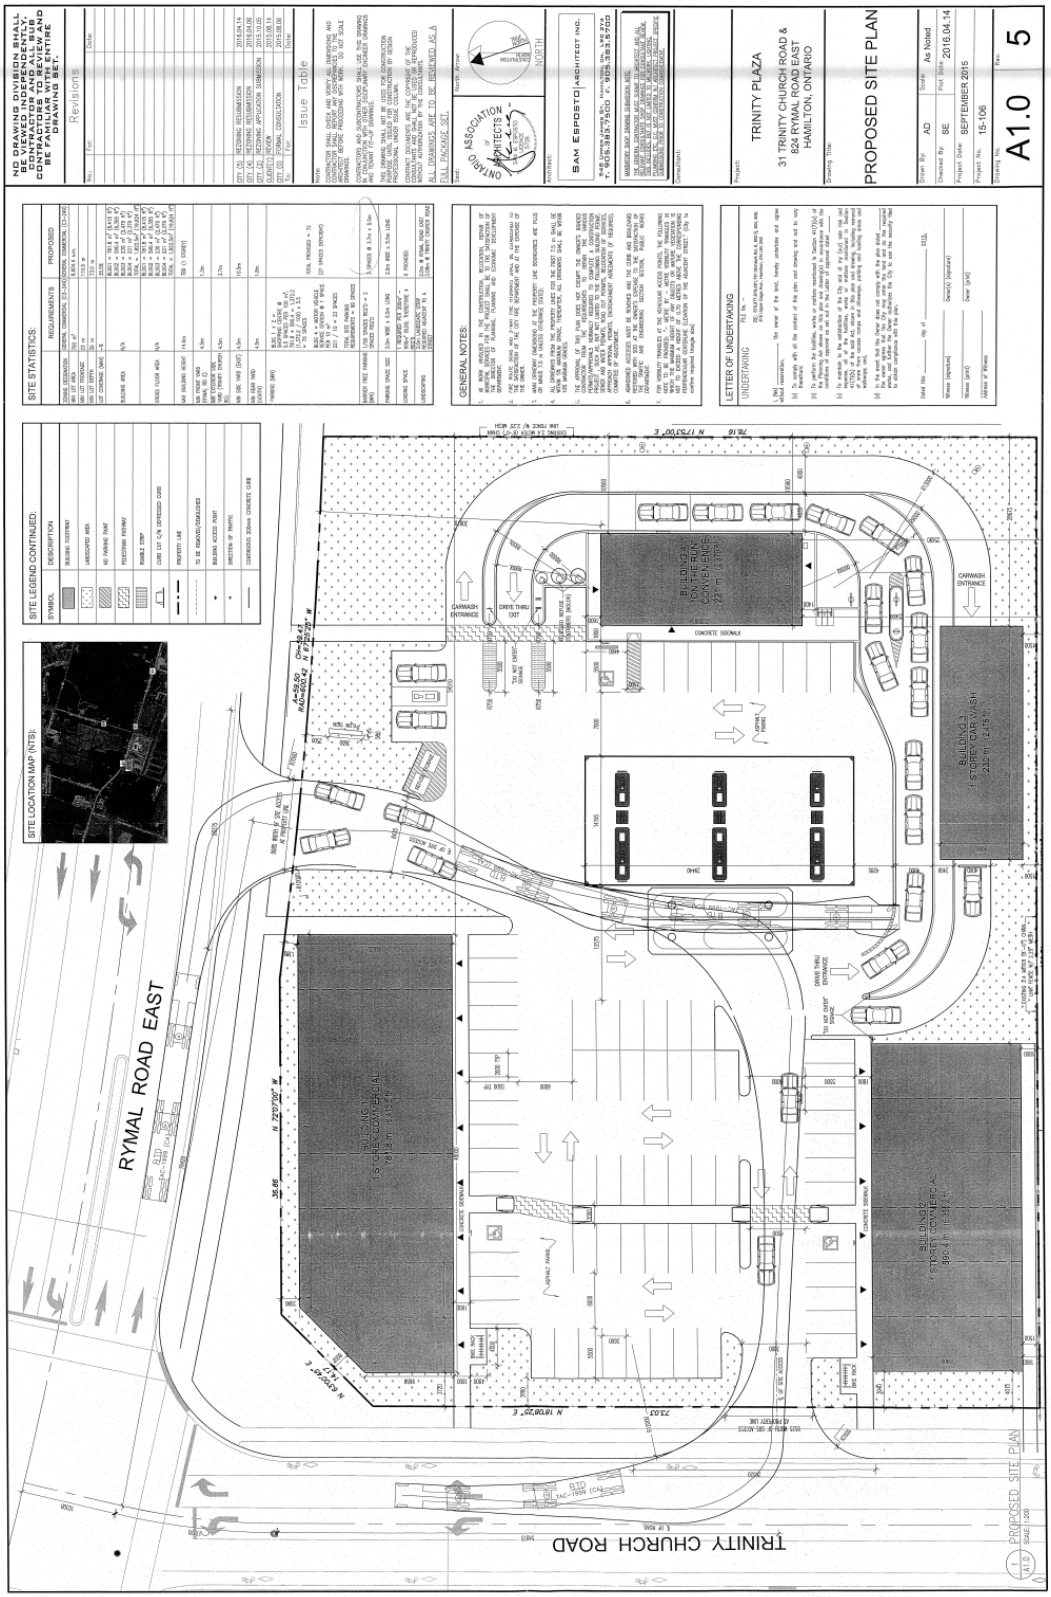
RYMAL ROAD EAST
TRINITY CHURCH ROAD
BUILDING 1
1 STOREY COMMERCIAL
BUILDING 2
1 STOREY COMMERCIAL
BUILDING 3
1 STOREY CAR WASH
BUILDING 4
CONTHERUNT CONVENIENCE
CARWASH ENTRANCE
CONCRETE SIDEWALK
SITE LOCATION MAP (NTS):
SITE LEGEND CONTINUED:
SITE STATISTICS:
GENERAL NOTES:
LETTER OF UNDERTAKING
Revisions
Issue Table
SAM ESPOSTO ARCHITECT INC.
TRINITY PLAZA
31 TRINITY CHURCH ROAD &
824 RYMAL ROAD EAST
HAMILTON, ONTARIO
PROPOSED SITE PLAN
SEPTEMBER 2015
15-106
A1.0
5