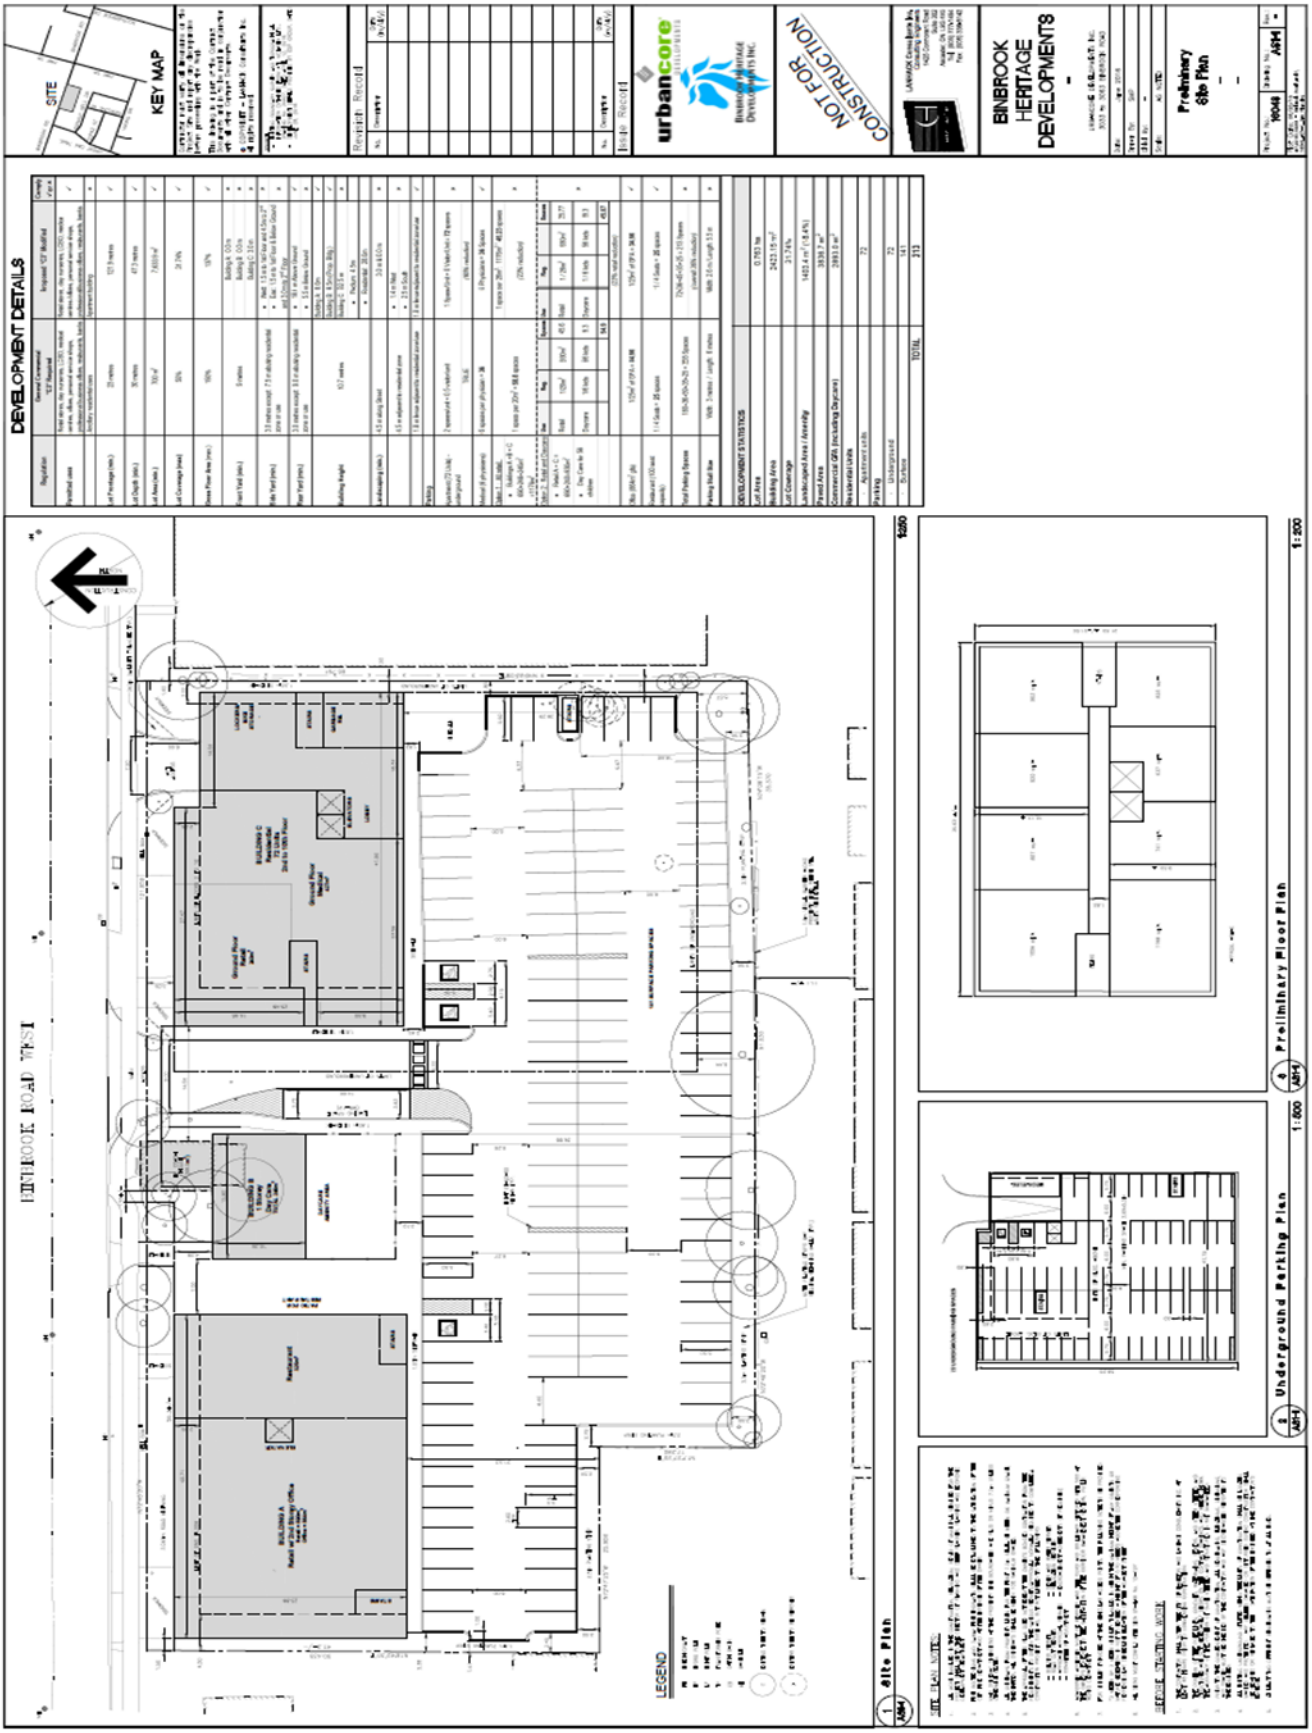
BINBROOK HERITAGE DEVELOPMENTS
NOT FOR CONSTRUCTION
urbancore
KEY MAP
SITE
DEVELOPMENT DETAILS
Site Plan
Underground Parking Plan
Preliminary Floor Plan
Preliminary Site Plan
BINBROOK ROAD WEST
LEGEND