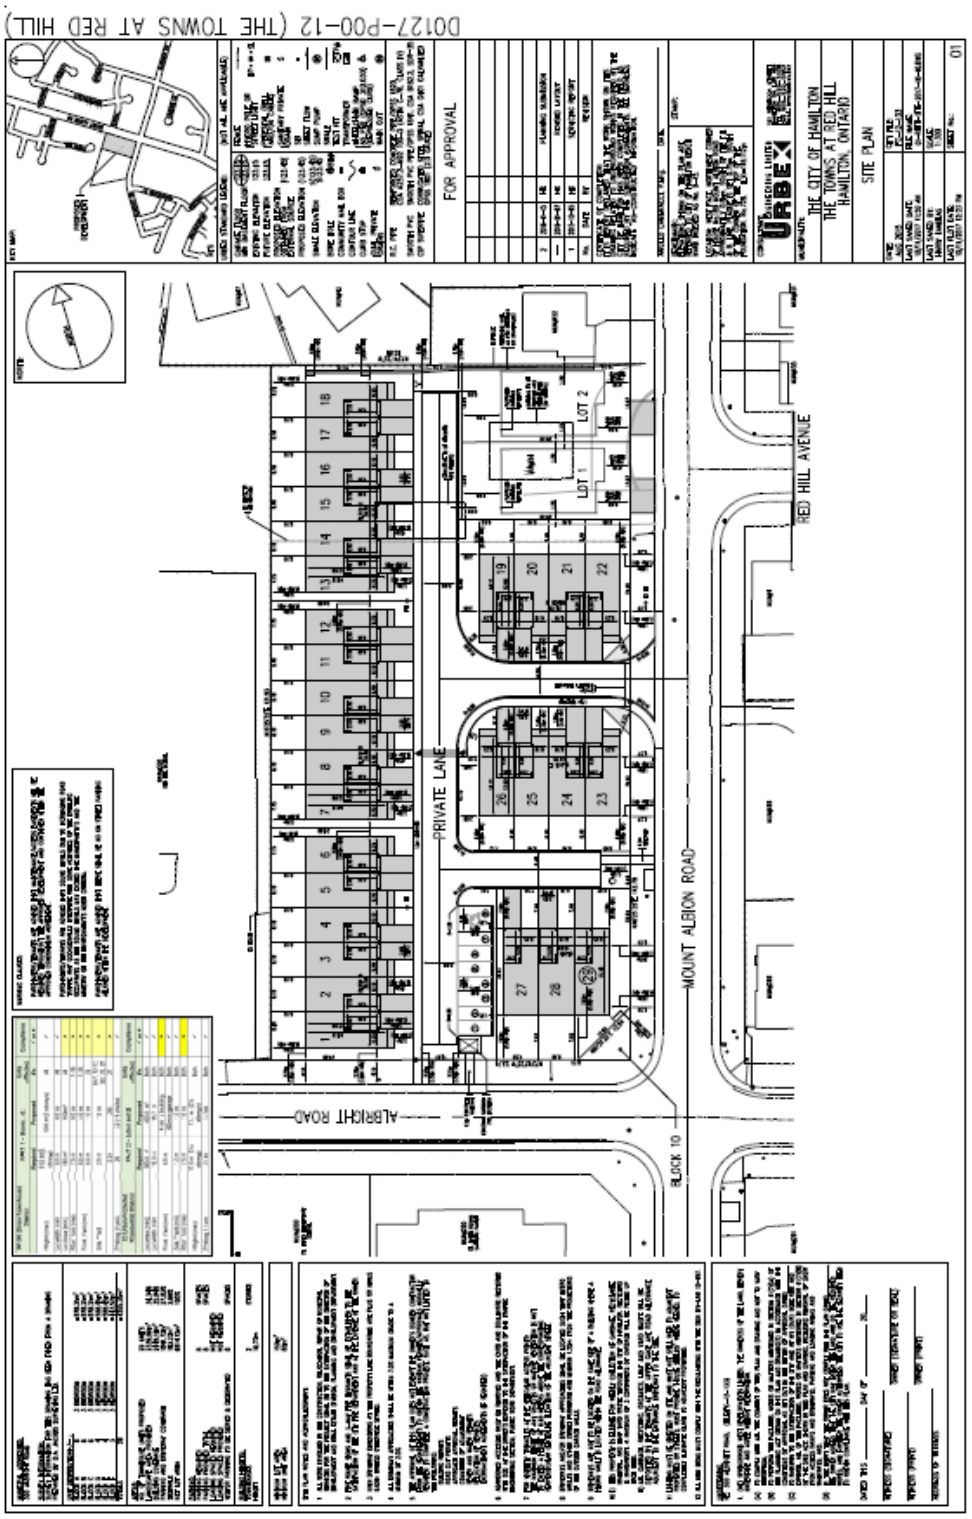
D0127-P00-12 (THE TOWNS AT RED HILL)
FOR APPROVAL
THE CITY OF HAMILTON
THE TOWNS AT RED HILL
HAMILTON, ONTARIO
SITE PLAN
URBEX
PRIVATE LANE
MOUNT ALBION ROAD
RED HILL AVENUE
ALBRIGHT ROAD
BLOCK 10
LOT 1
LOT 2