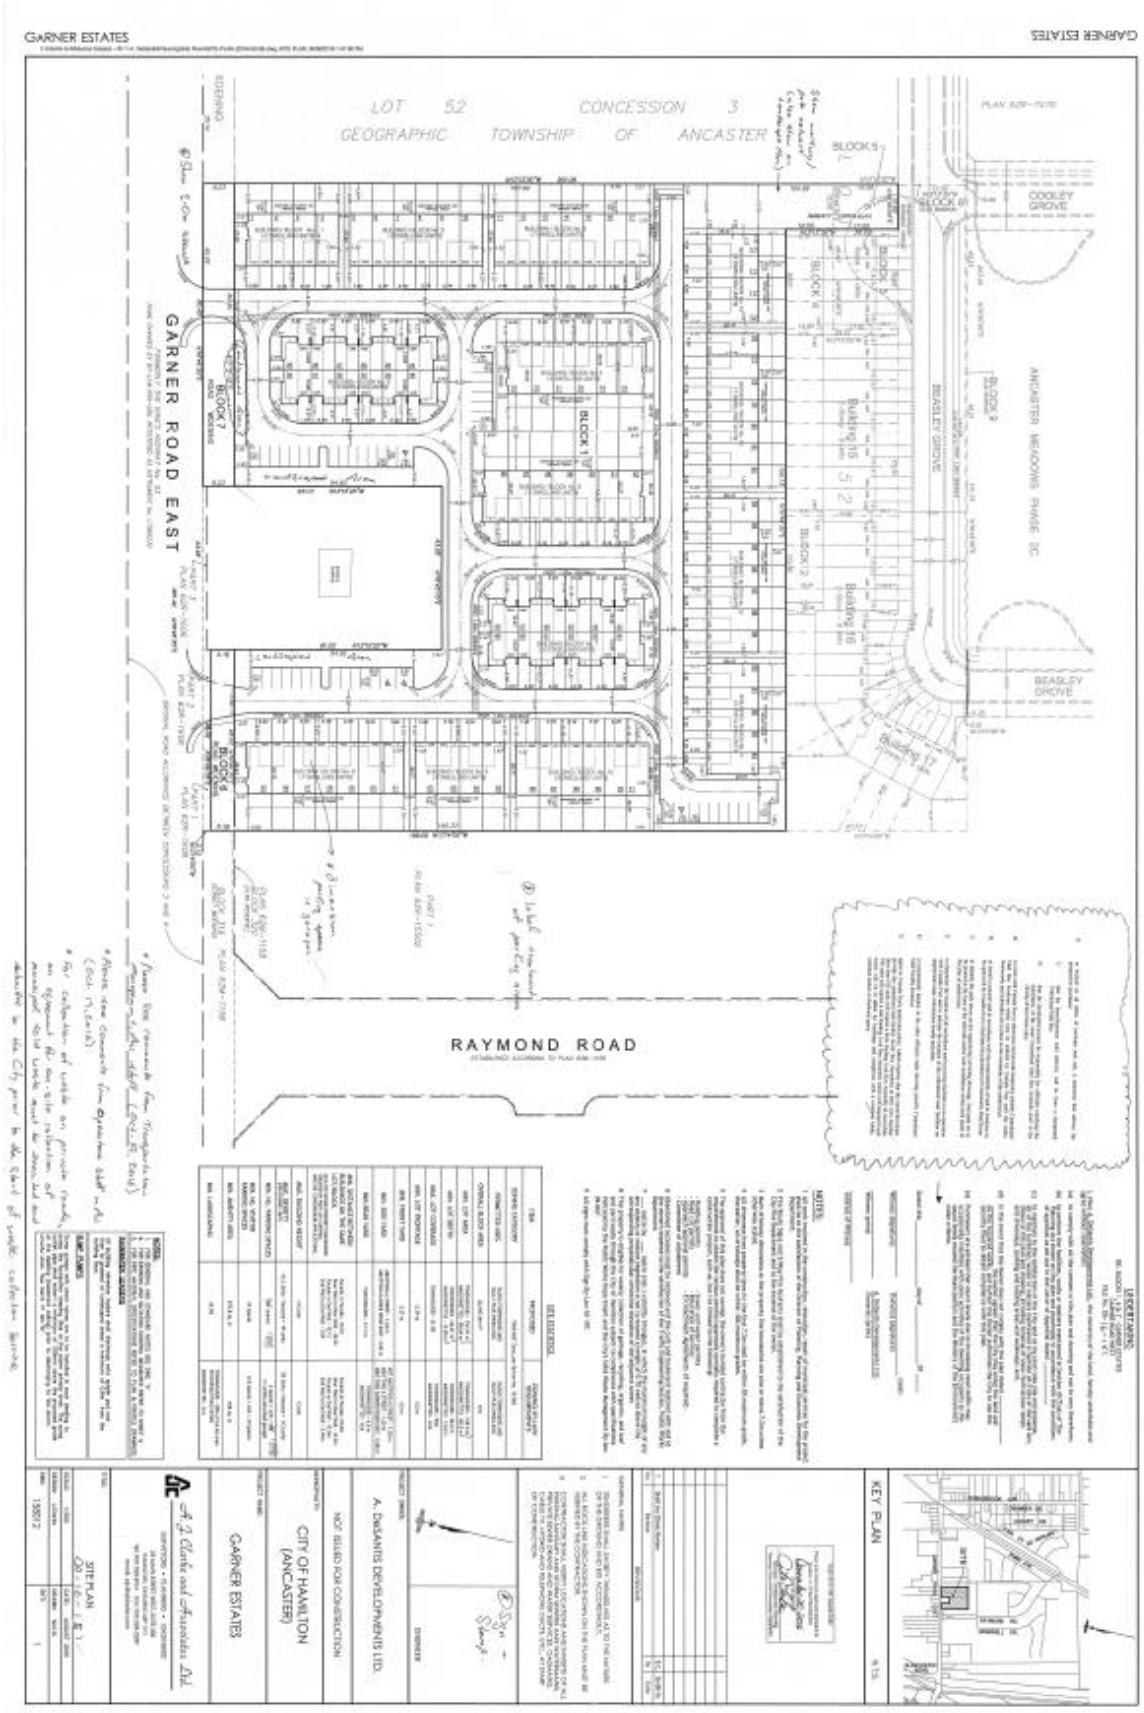
GARNER ESTATES
LOT 52 CONCESSION 3
GEOGRAPHIC TOWNSHIP OF ANCASTER
GARNER ROAD EAST
RAYMOND ROAD
COOLEY GROVE
BEASLEY GROVE
ANCASTER MEADOWS PHASE 3C
KEY PLAN
SITE PLAN
GARNER ESTATES
CITY OF HAMILTON (ANCASTER)
A. DeSANTIS DEVELOPMENTS LTD.
NOT ISSUED FOR CONSTRUCTION