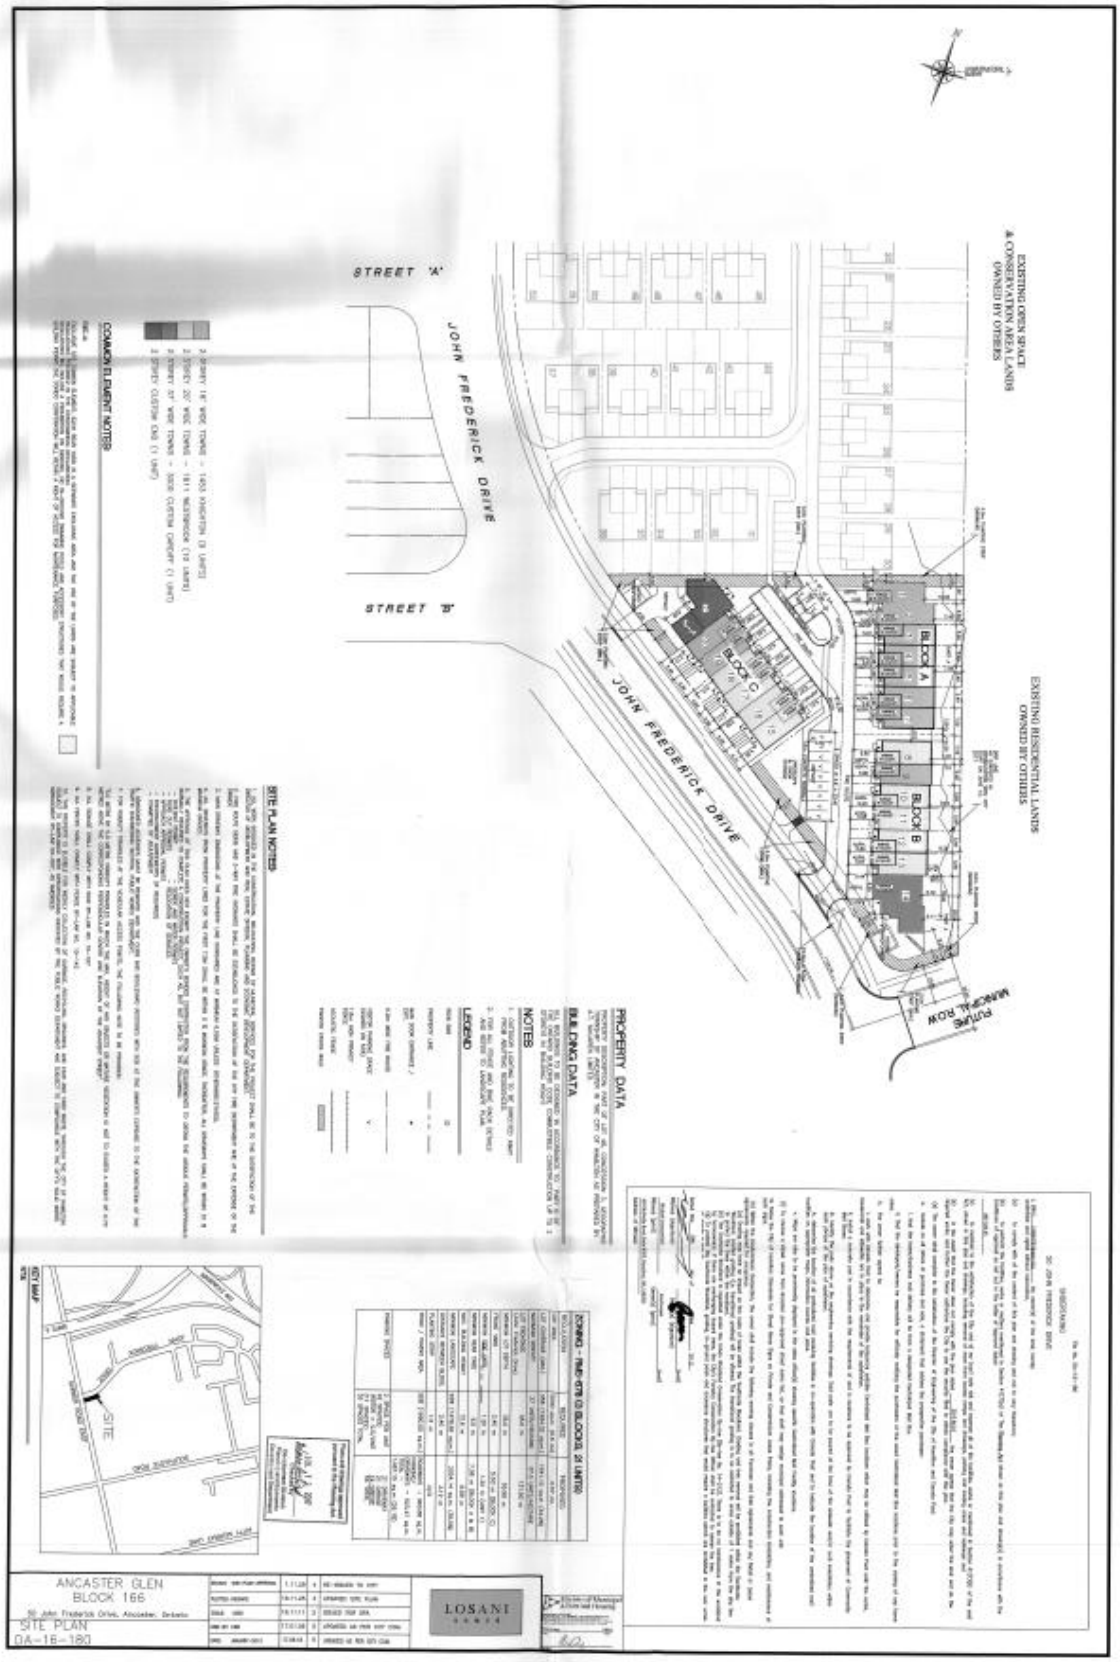
EXISTING OPEN SPACE & CONSERVATION AREA LANDS OWNED BY OTHERS
EXISTING RESIDENTIAL LANDS OWNED BY OTHERS
BLOCK A
BLOCK B
BLOCK C
JOHN FREDERICK DRIVE
STREET 'A'
STREET 'B'
PROPERTY DATA
BUILDING DATA
NOTES
LEGEND
COMMON ELEMENT NOTES
SITE PLAN NOTES
KEY MAP
SITE
ANCASTER GLEN
BLOCK 166
SITE PLAN
DA-18-180
LOSANI