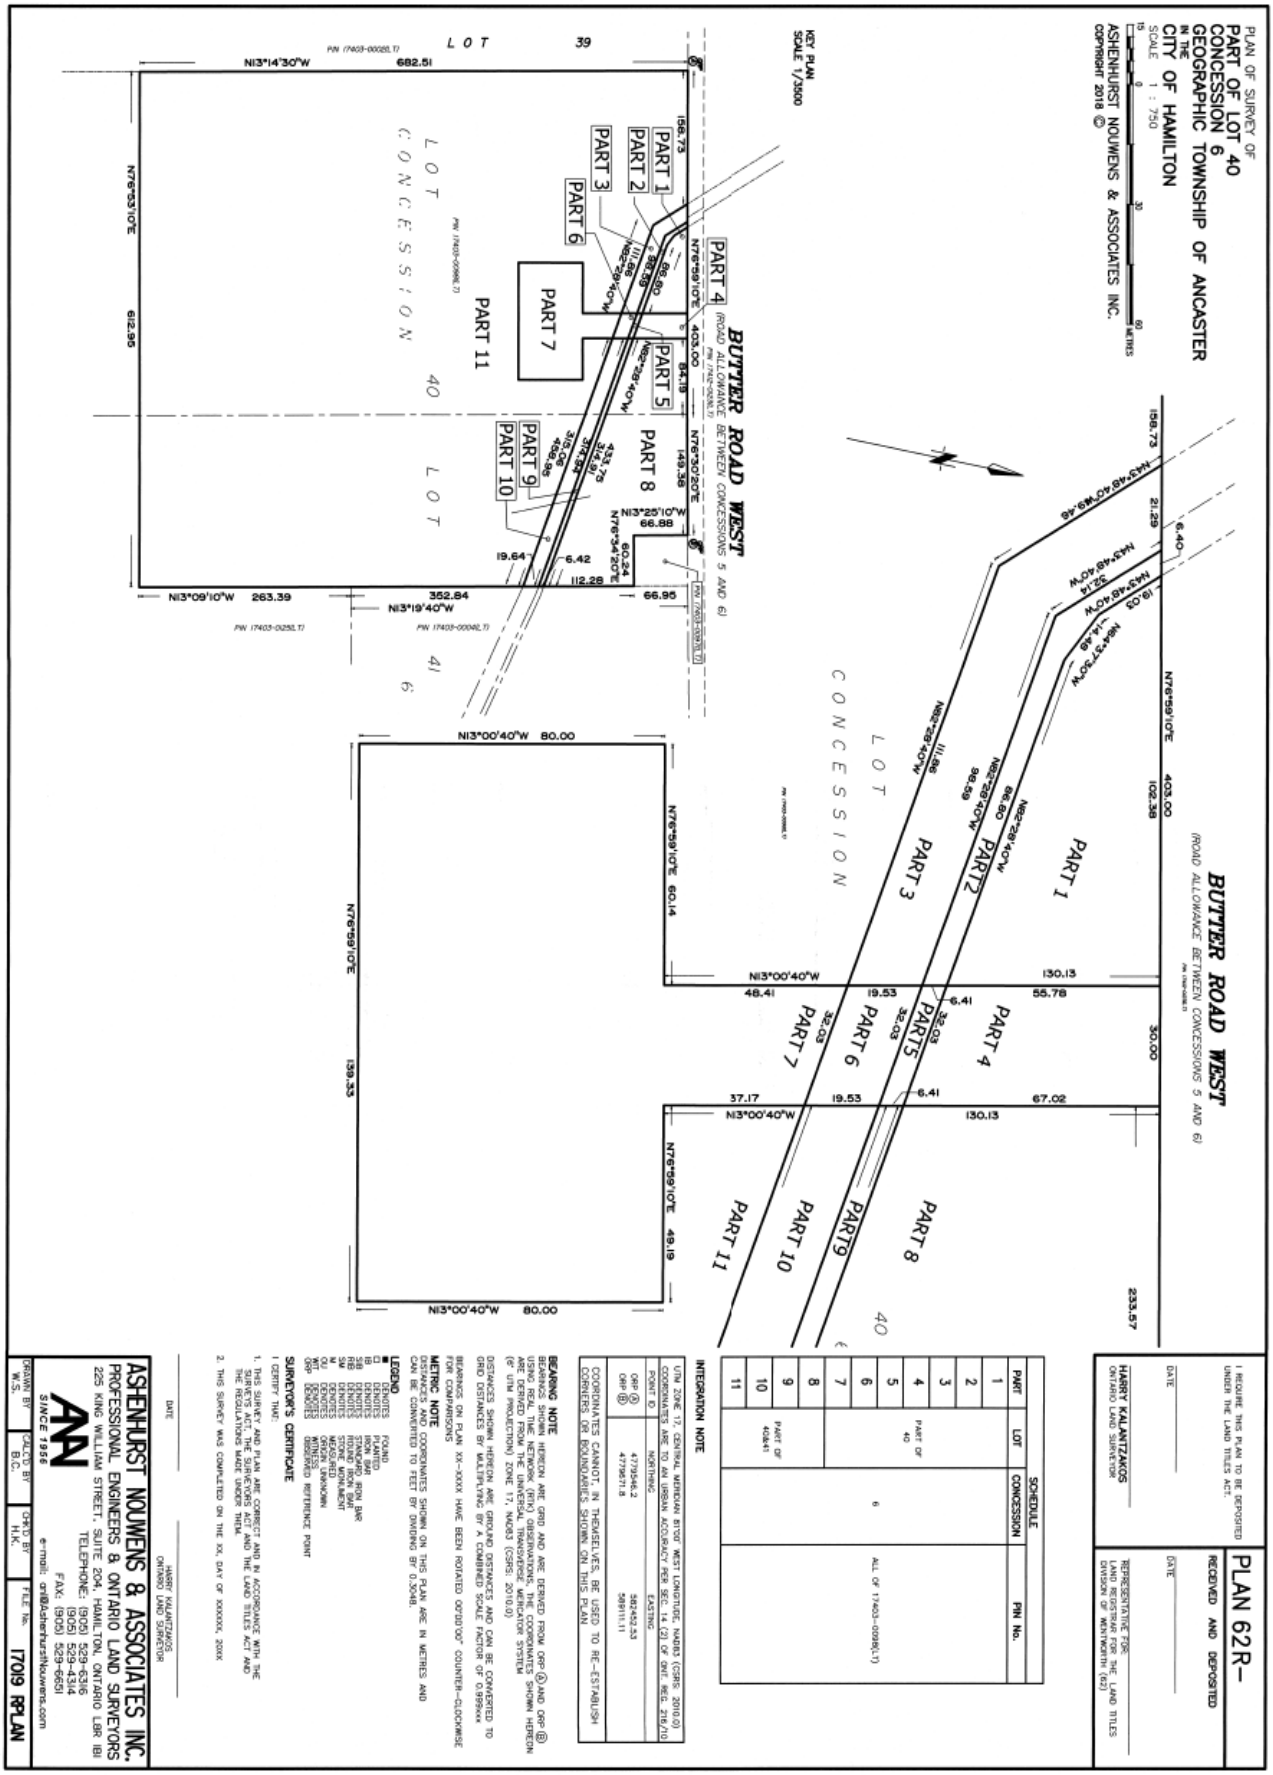
PLAN OF SURVEY OF
PART OF LOT 40
CONCESSION 6
GEOGRAPHIC TOWNSHIP OF ANCASTER
IN THE
CITY OF HAMILTON
SCALE 1 : 750
ASHENHURST NOUWENS & ASSOCIATES INC.
COPYRIGHT 2018 ©
KEY PLAN
SCALE 1/3500
BUTTER ROAD WEST
(ROAD ALLOWANCE BETWEEN CONCESSIONS 5 AND 6)
LOT 39
LOT 40
LOT 41
CONCESSION 6
PART 1
PART 2
PART 3
PART 4
PART 5
PART 6
PART 7
PART 8
PART 9
PART 10
PART 11
N13°14'30"W 682.51
N76°53'10"E 612.95
N13°09'10"W 263.39
N13°19'40"W 352.84
N13°25'10"W 66.88
N13°00'40"W 80.00
N76°59'10"E 139.33
N76°59'10"E 403.00
N76°30'20"E 149.38
N76°59'10"E 102.39
N76°59'10"E 60.14
N76°59'10"E 49.19
N13°00'40"W 130.13
N13°00'40"W 67.02
N13°00'40"W 55.78
N13°00'40"W 48.41
N13°00'40"W 37.17
N13°00'40"W 19.53
N13°00'40"W 30.00
N13°00'40"W 233.57
I REQUIRE THIS PLAN TO BE DEPOSITED UNDER THE LAND TITLES ACT.
DATE
HARRY KALANTZAKOS
ONTARIO LAND SURVEYOR
RECEIVED AND DEPOSITED
DATE
REPRESENTATIVE FOR THE LAND TITLES DIVISION OF WENTWORTH (62)
PLAN 62R–
SCHEDULE
PART
LOT
CONCESSION
PIN No.
INTEGRATION NOTE
BEARING NOTE
SURVEYOR'S CERTIFICATE
LEGEND
ASHENHURST NOUWENS & ASSOCIATES INC.
PROFESSIONAL ENGINEERS & ONTARIO LAND SURVEYORS
225 KING WILLIAM STREET, SUITE 204, HAMILTON, ONTARIO L8R 1B1
TELEPHONE: (905) 529-6316
(905) 529-6314
FAX: (905) 529-6651
e-mail: ont@AshenhurstNouwens.com
SINCE 1938
DRAWN BY W.S.
CALC'D BY B.C.
CHK'D BY H.K.
FILE No. 17019 RPLAN