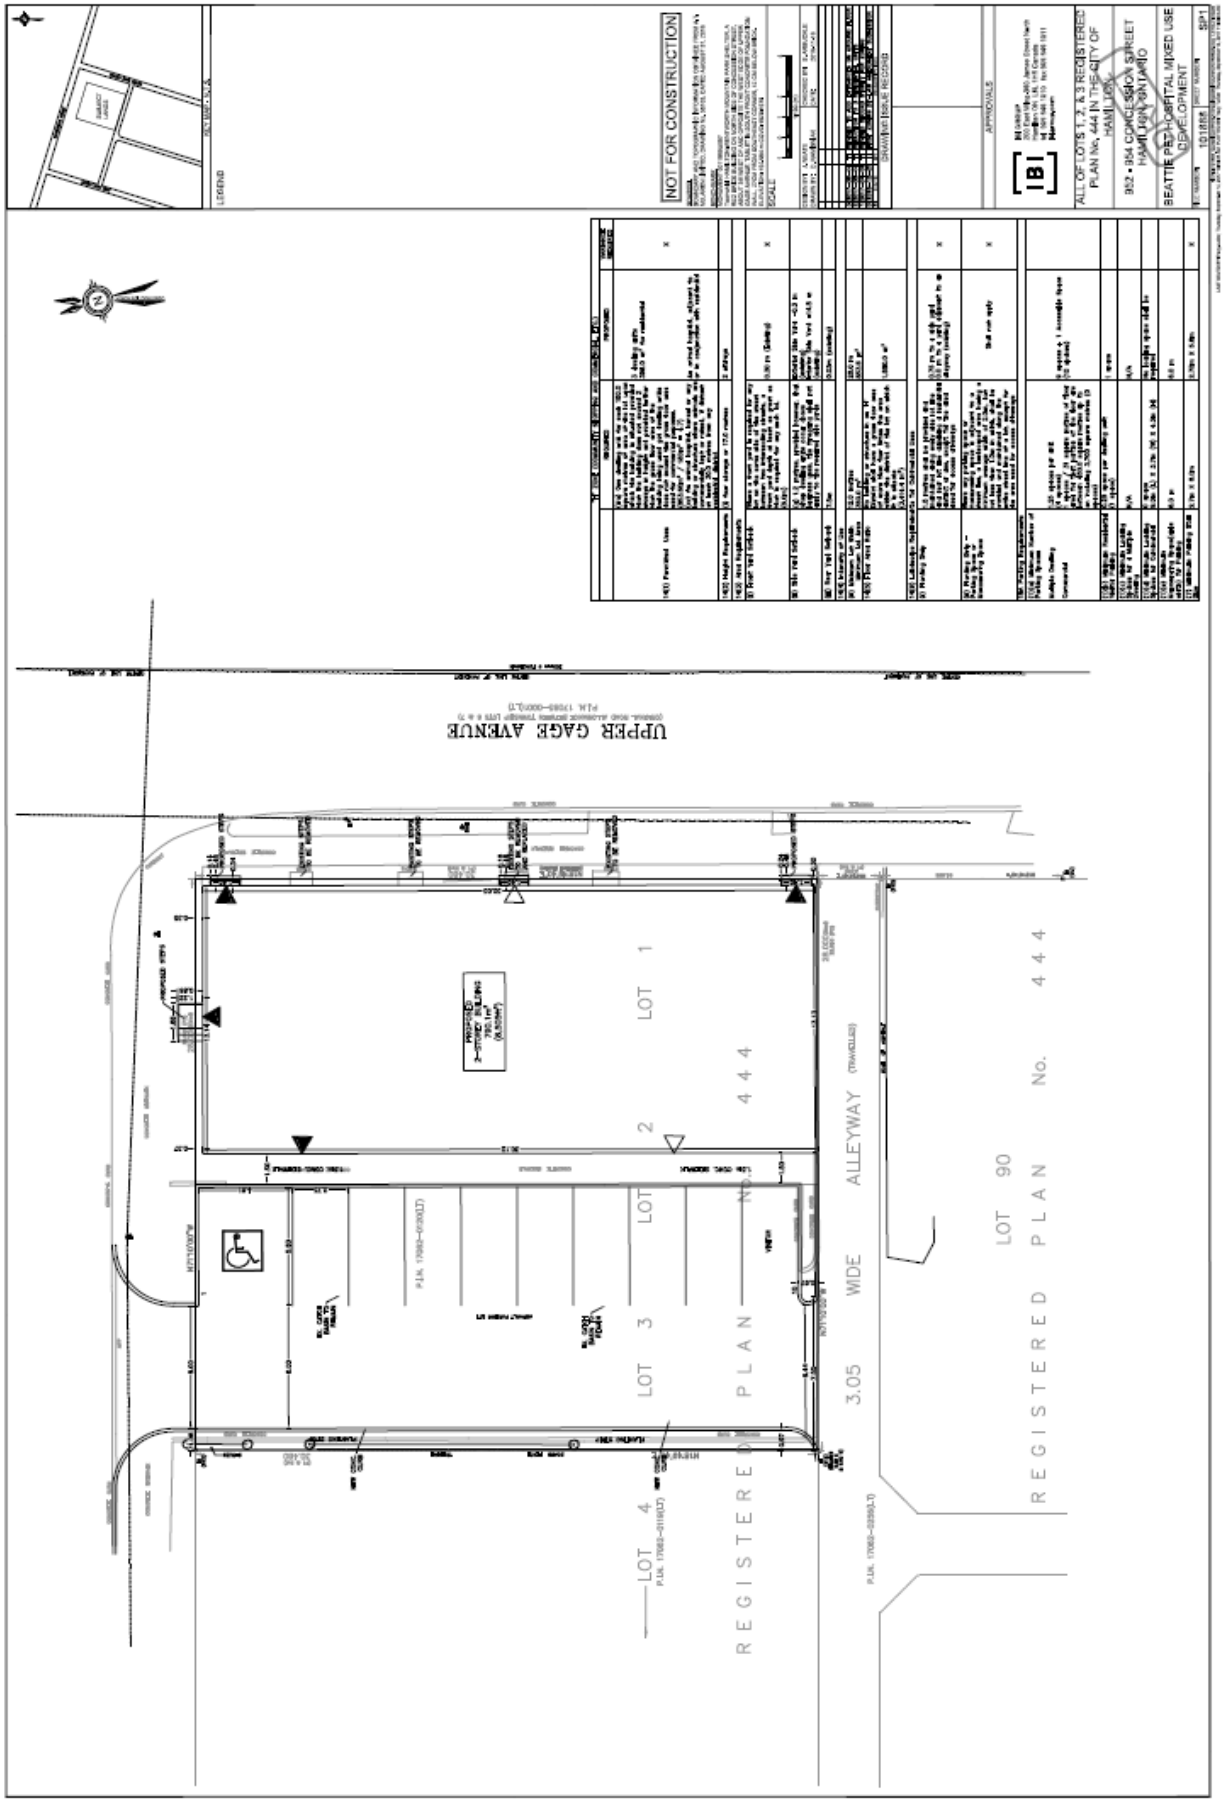
NOT FOR CONSTRUCTION
UPPER GAGE AVENUE
LOT 1
LOT 2
LOT 3
LOT 4
LOT 90
444
REGISTERED PLAN No.
3.05 WIDE ALLEYWAY (TRAFFICLANE)
ALL OF LOTS 1, 2, & 3 REGISTERED PLAN No. 444 IN THE CITY OF HAMILTON
952 • 954 CONCESSION STREET HAMILTON, ONTARIO
BEATTIE PED HOSPITAL MIXED USE DEVELOPMENT