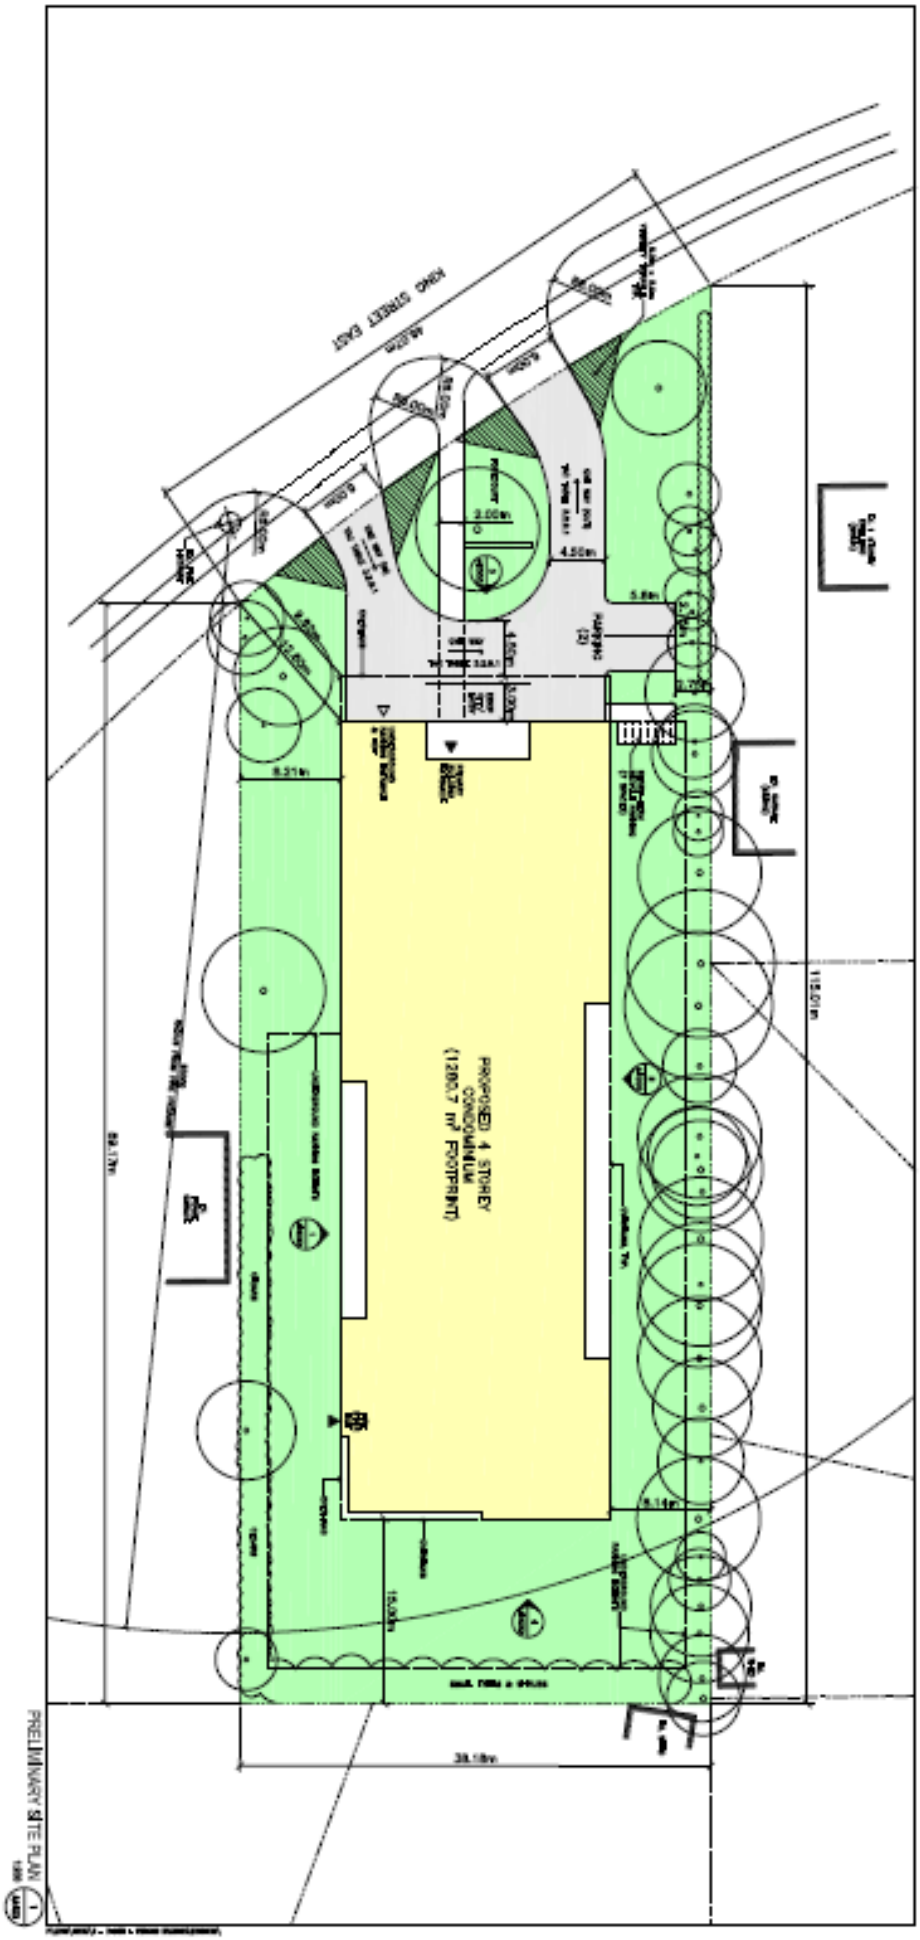
KING STREET EAST
PROPOSED 4 STOREY
CONDOMINIUM
(1200.7 m² FOOTPRINT)
115.01m
39.18m
PRELIMINARY SITE PLAN

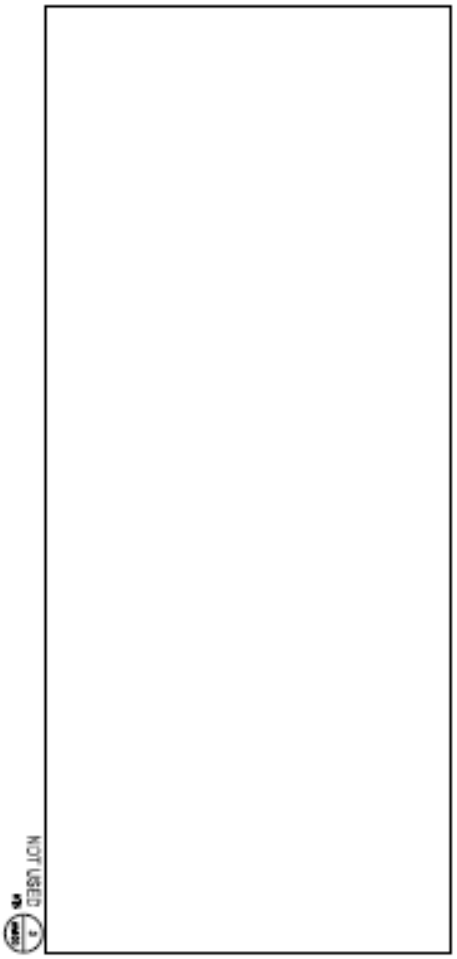
NOT USED

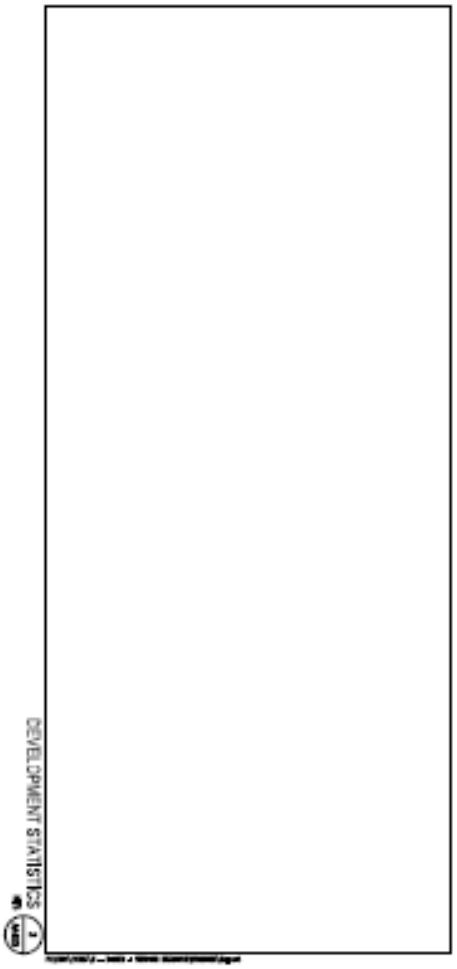
DEVELOPMENT STATISTICS