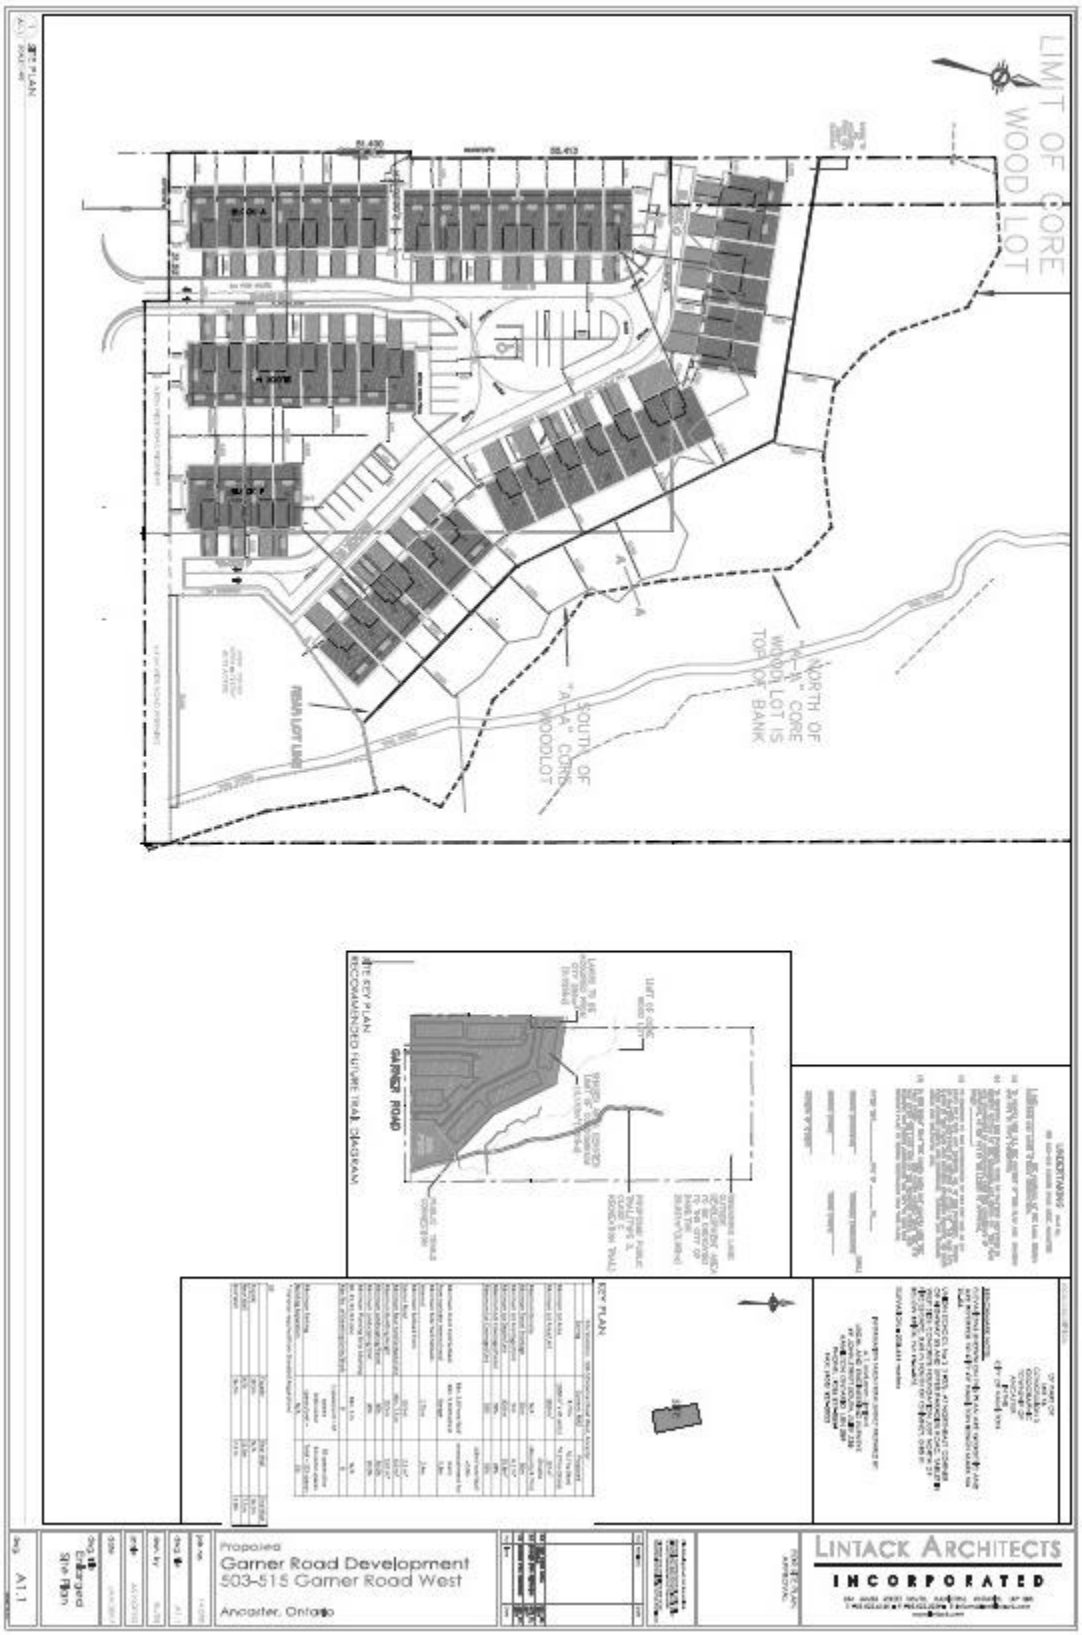
LIMIT OF CORE WOODLOT
NORTH OF "A-A" CORE WOODLOT IS TOP OF BANK
SOUTH OF "A-A" CORE WOODLOT
REAR LOT LINE
GARNER ROAD
KEY PLAN
Proposed
Garner Road Development
503-515 Garner Road West
Ancaster, Ontario
LINTACK ARCHITECTS
INCORPORATED