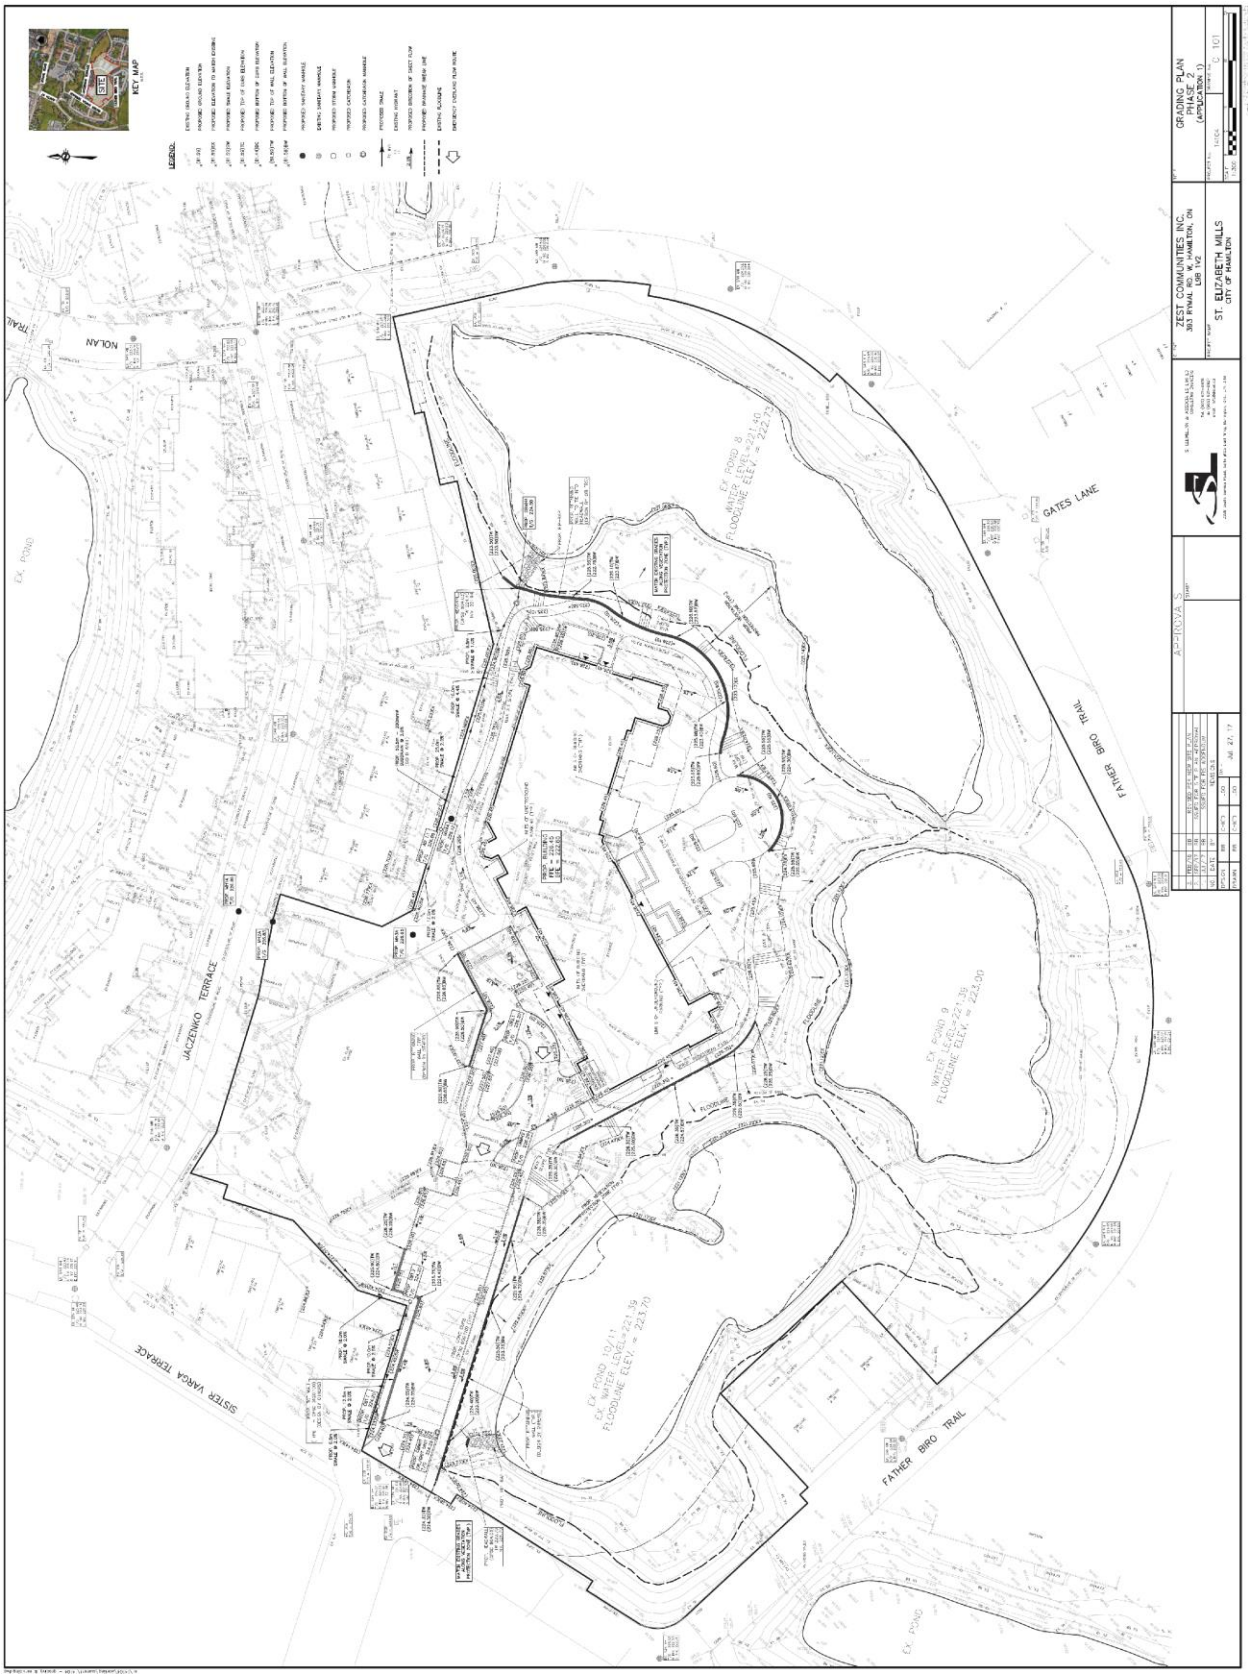
KEY MAP
LEGEND:
GRADING PLAN
PHASE 2
(APPLICATION 1)
ZEST COMMUNITIES INC.
ST. ELIZABETH MILLS
CITY OF HAMILTON
NOLAN TRAIL
GATES LANE
FATHER BIRO TRAIL
JACZENKO TERRACE
SISTER VARGA TERRACE
EX. POND
EX. POND 8
WATER LEVEL=221.40
FLOODLINE ELEV. = 222.73
EX. POND 9
WATER LEVEL=221.39
FLOODLINE ELEV. = 223.00
EX. POND 10/11
WATER LEVEL=221.39
FLOODLINE ELEV. = 223.70