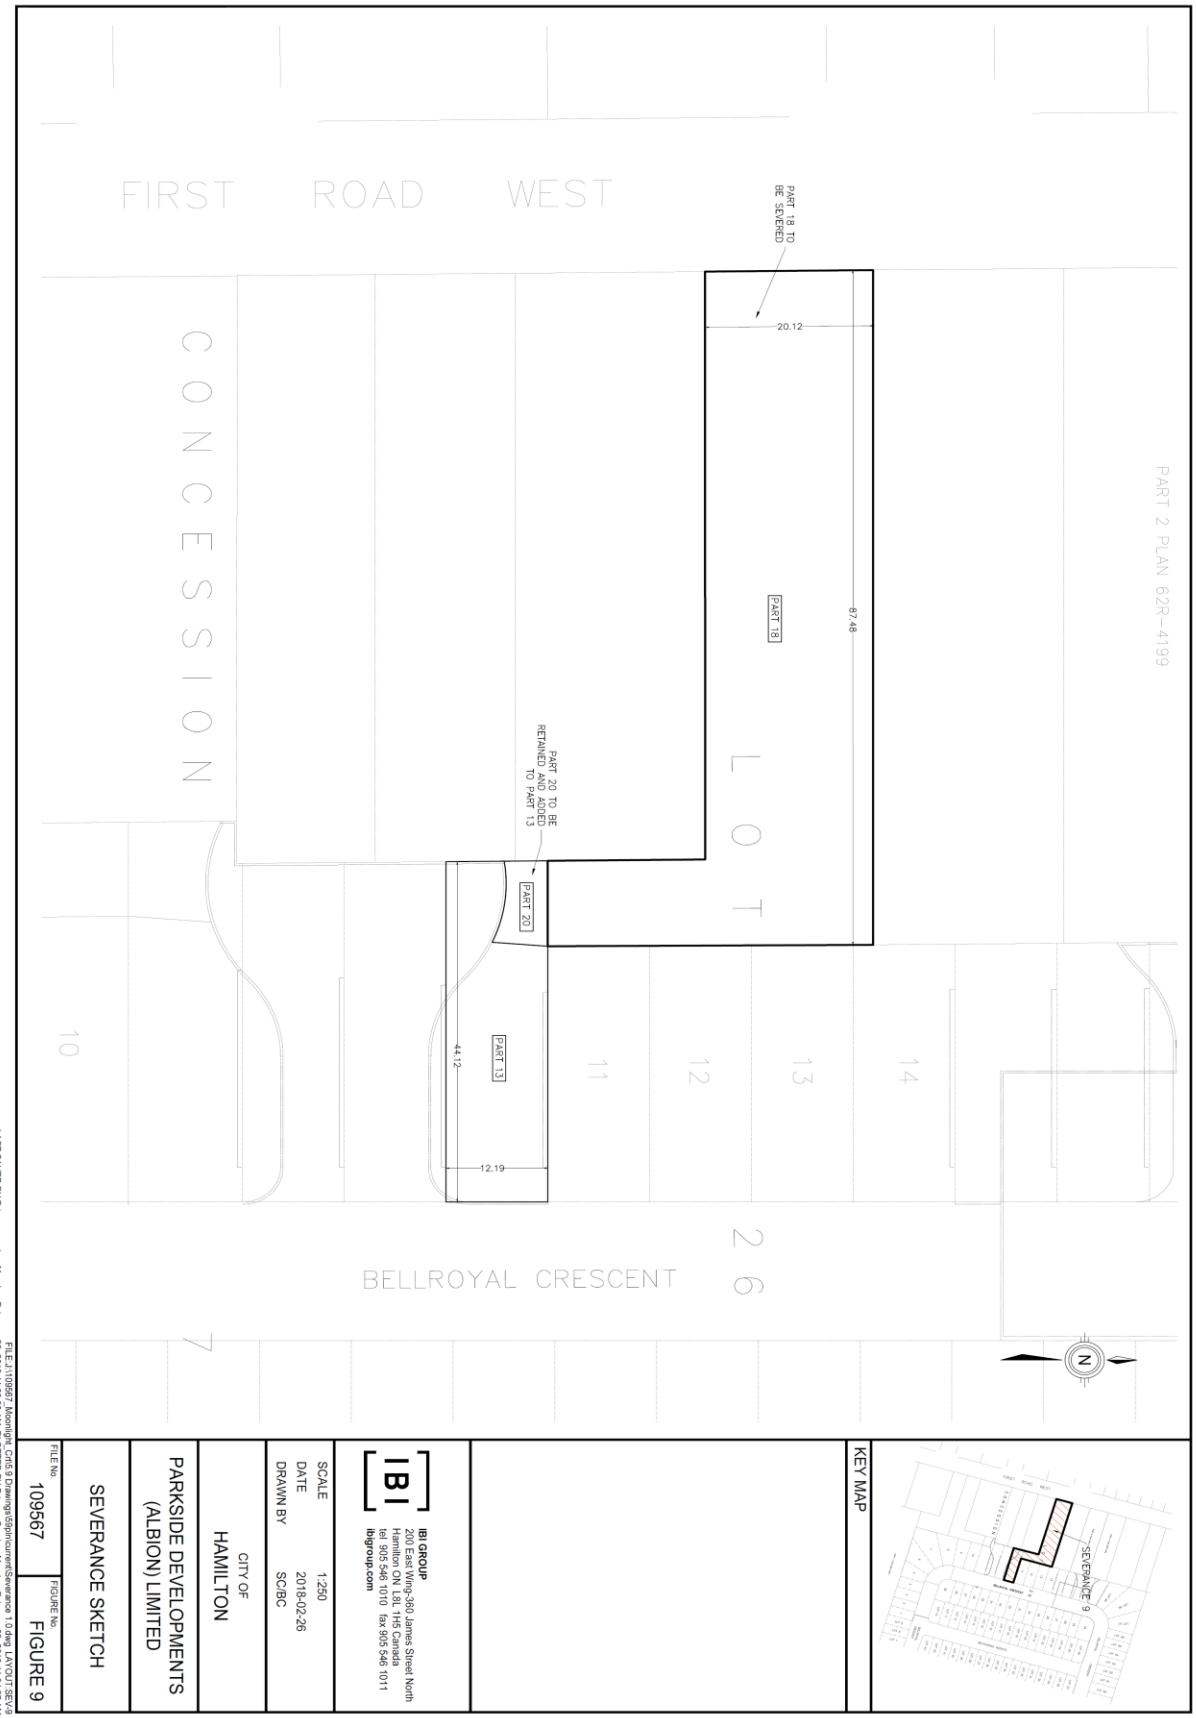
PART 2 PLAN 62R-4199
FIRST ROAD WEST
CONCESSION
LOT
26
BELLROYAL CRESCENT
PART 18 TO BE SEVERED
20.12
87.48
PART 18
PART 20 TO BE RETAINED AND ADDED TO PART 13
PART 20
PART 13
44.12
12.19
10
11
12
13
14
7
N
KEY MAP
SEVERANCE 9
IBI GROUP
200 East Wing-360 James Street North
Hamilton ON L8L 1H5 Canada
tel 905 546 1010 fax 905 546 1011
ibigroup.com
SCALE 1:250
DATE 2018-02-26
DRAWN BY SC/BC
CITY OF
HAMILTON
PARKSIDE DEVELOPMENTS
(ALBION) LIMITED
SEVERANCE SKETCH
FILE No. 109567
FIGURE No. FIGURE 9
FILE: J:\109567_Moninight_Crt\5.9 Drawings\03planning\current\Severance 1.0.dwg LAYOUT: SEV-9
LAST SAVED BY: Brianne.cornley, Monday, February 26, 2018 11:03:50 AM PLOTTED BY: Brianne Cornley, Monday, February 26, 2018 11:04:57 AM