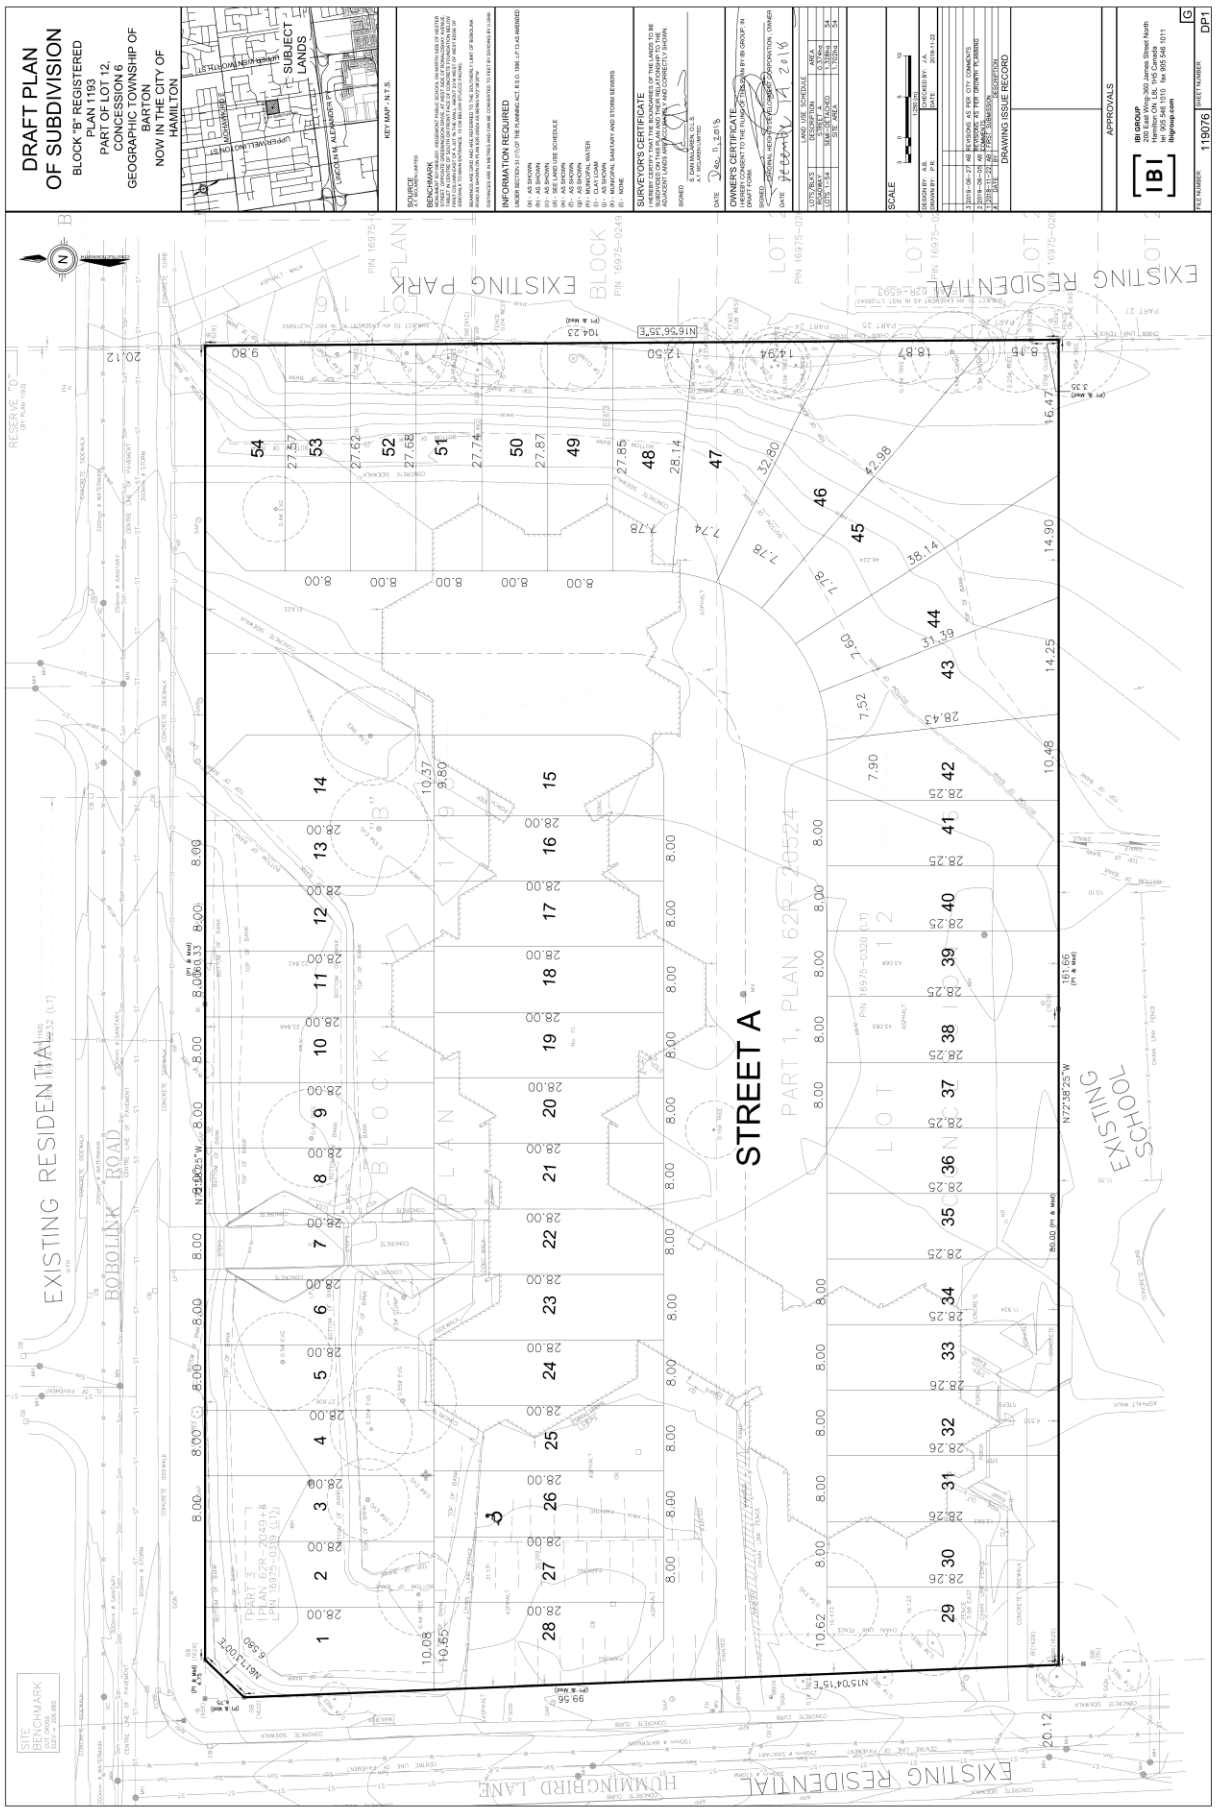
DRAFT PLAN
OF SUBDIVISION
BLOCK "B" REGISTERED
PLAN 1193
PART OF LOT 12,
CONCESSION 6
GEOGRAPHIC TOWNSHIP OF
BARTON
NOW IN THE CITY OF
HAMILTON
SUBJECT LANDS
KEY MAP - N.T.S.
SURVEYOR'S CERTIFICATE
OWNER'S CERTIFICATE
APPROVALS
DRAWING ISSUE RECORD
STREET A
EXISTING RESIDENTIAL
EXISTING PARK
EXISTING SCHOOL
BOBOLINK ROAD
HUMMINGBIRD LANE
SITE BENCHMARK
PART 1, PLAN 62R-20524
PIN 16975-0320 (LT)
N16°56'35"E
N15°04'15"E
N72°38'25"W
N61°13'00"E
104.23
99.55
161.66
20.12
IBI GROUP
ibigroup.com
FILE NUMBER 119076
SHEET NUMBER DP1