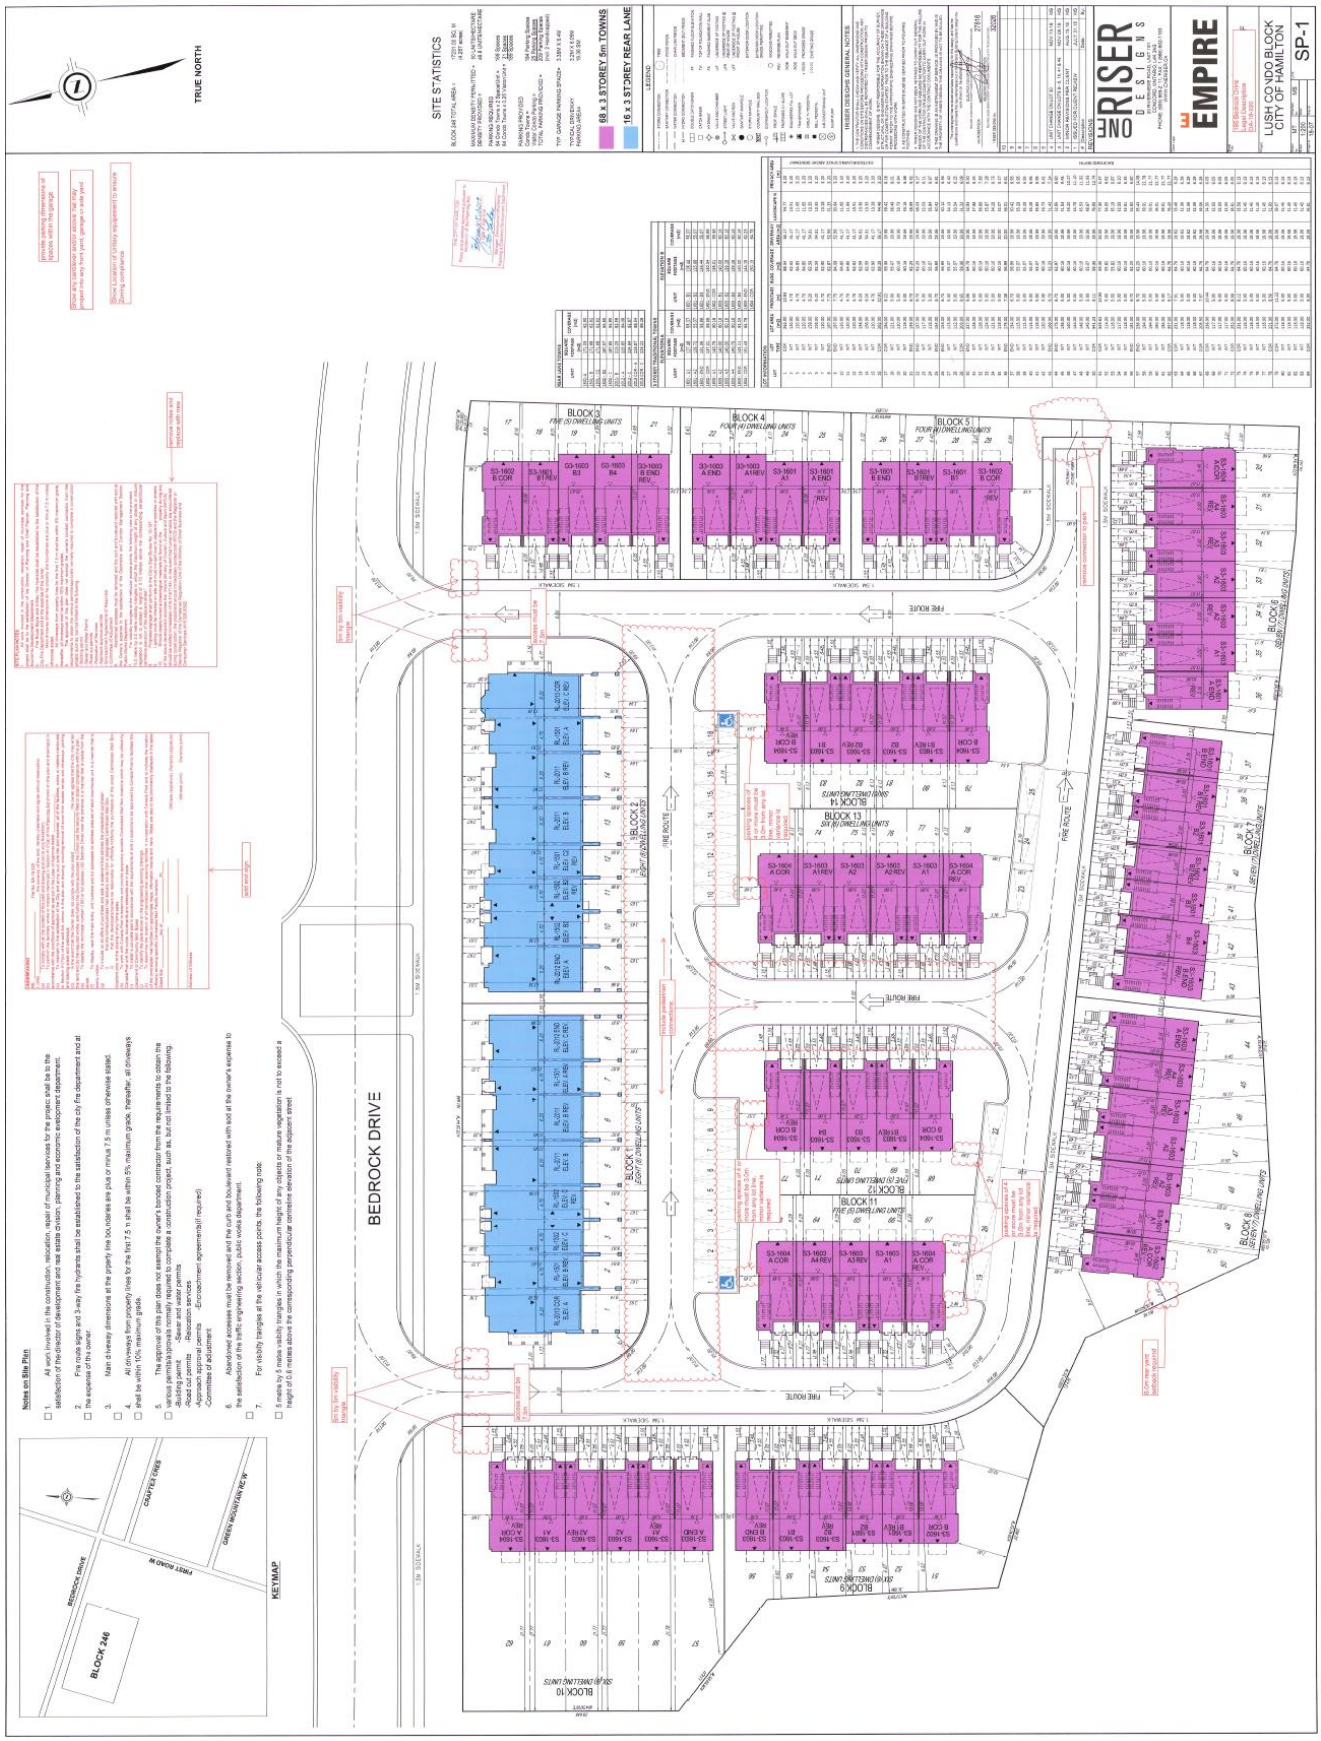
TRUE NORTH
SITE STATISTICS
68 x 3 STOREY 6m TOWNS
16 x 3 STOREY REAR LANE
LEGEND
Notes on Site Plan
BEDROCK DRIVE
FIRE ROUTE
BLOCK 1
BLOCK 2
BLOCK 3
BLOCK 4
BLOCK 5
BLOCK 6
BLOCK 7
BLOCK 8
BLOCK 9
BLOCK 10
BLOCK 11
BLOCK 12
BLOCK 13
BLOCK 14
KEYMAP
BLOCK 246
RISER DESIGNS
EMPIRE
LUSH CONDO BLOCK
CITY OF HAMILTON
SP-1