Concept Plan

Site Plan

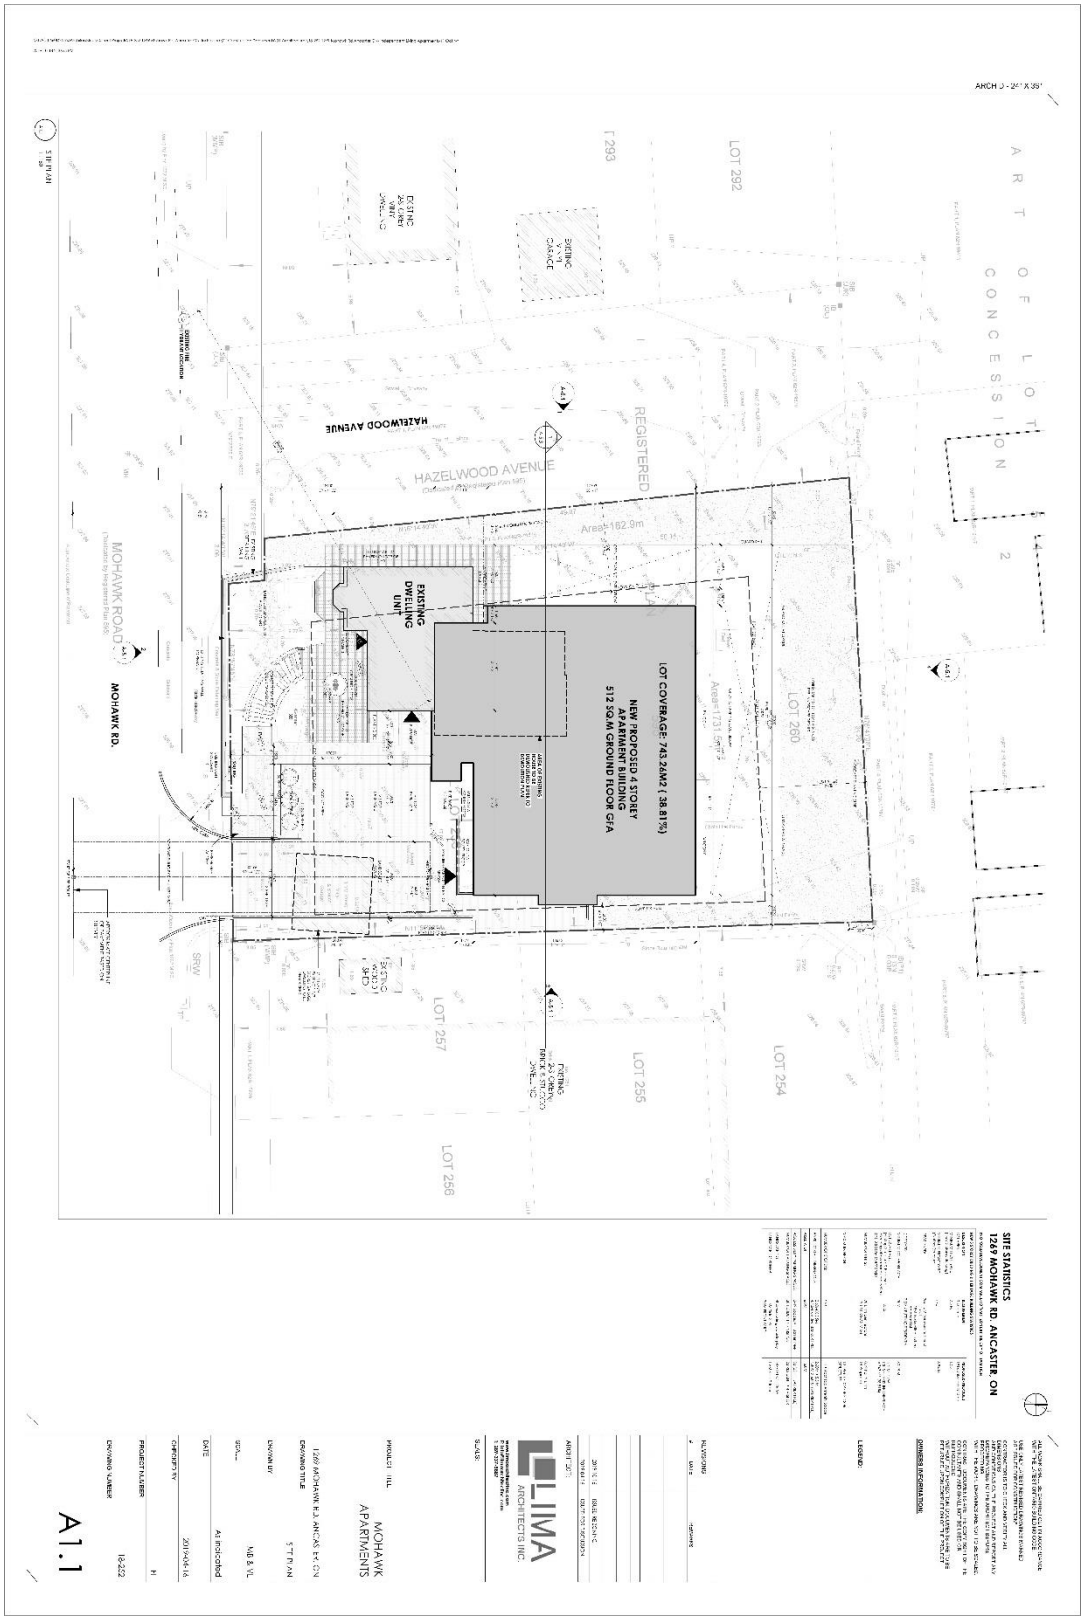

Elevation Drawings