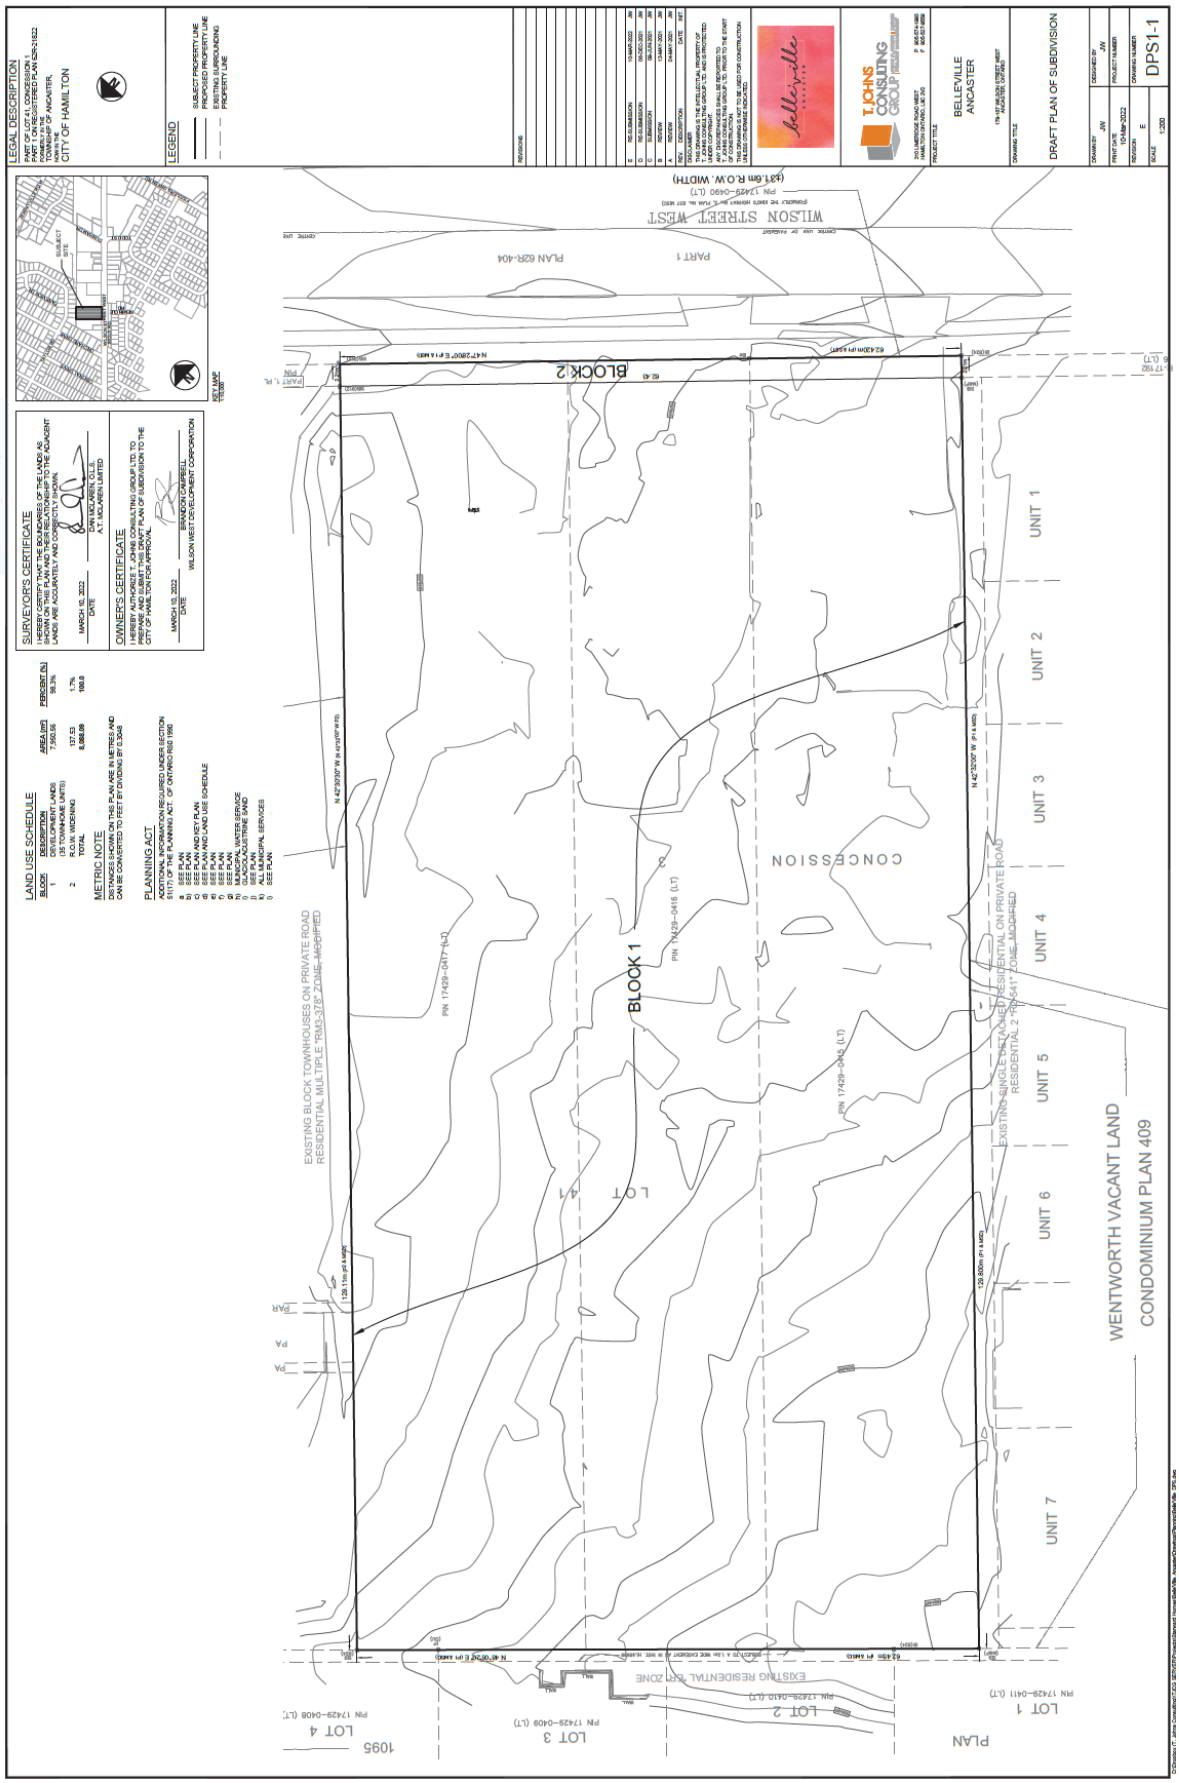
LEGAL DESCRIPTION
CITY OF HAMILTON
LEGEND
SUBJECT PROPERTY LINE
PROPOSED PROPERTY LINE
EXISTING SURROUNDING PROPERTY LINE
SURVEYOR'S CERTIFICATE
OWNER'S CERTIFICATE
LAND USE SCHEDULE
METRIC NOTE
PLANNING ACT
BELLEVILLE
ANCASTER
DRAFT PLAN OF SUBDIVISION
DPS1-1
BLOCK 1
BLOCK 2
CONCESSION
WILSON STREET WEST
(20.1m R.O.W. WIDTH)
EXISTING BLOCK TOWNHOUSES ON PRIVATE ROAD
RESIDENTIAL MULTIPLE "RM3-378" ZONE, MODIFIED
EXISTING SINGLE DETACHED RESIDENTIAL ON PRIVATE ROAD
RESIDENTIAL 2 "R2-541" ZONE, MODIFIED
EXISTING RESIDENTIAL ER ZONE
UNIT 1
UNIT 2
UNIT 3
UNIT 4
UNIT 5
UNIT 6
UNIT 7
WENTWORTH VACANT LAND
CONDOMINIUM PLAN 409
LOT 1
LOT 2
LOT 3
LOT 4
PLAN