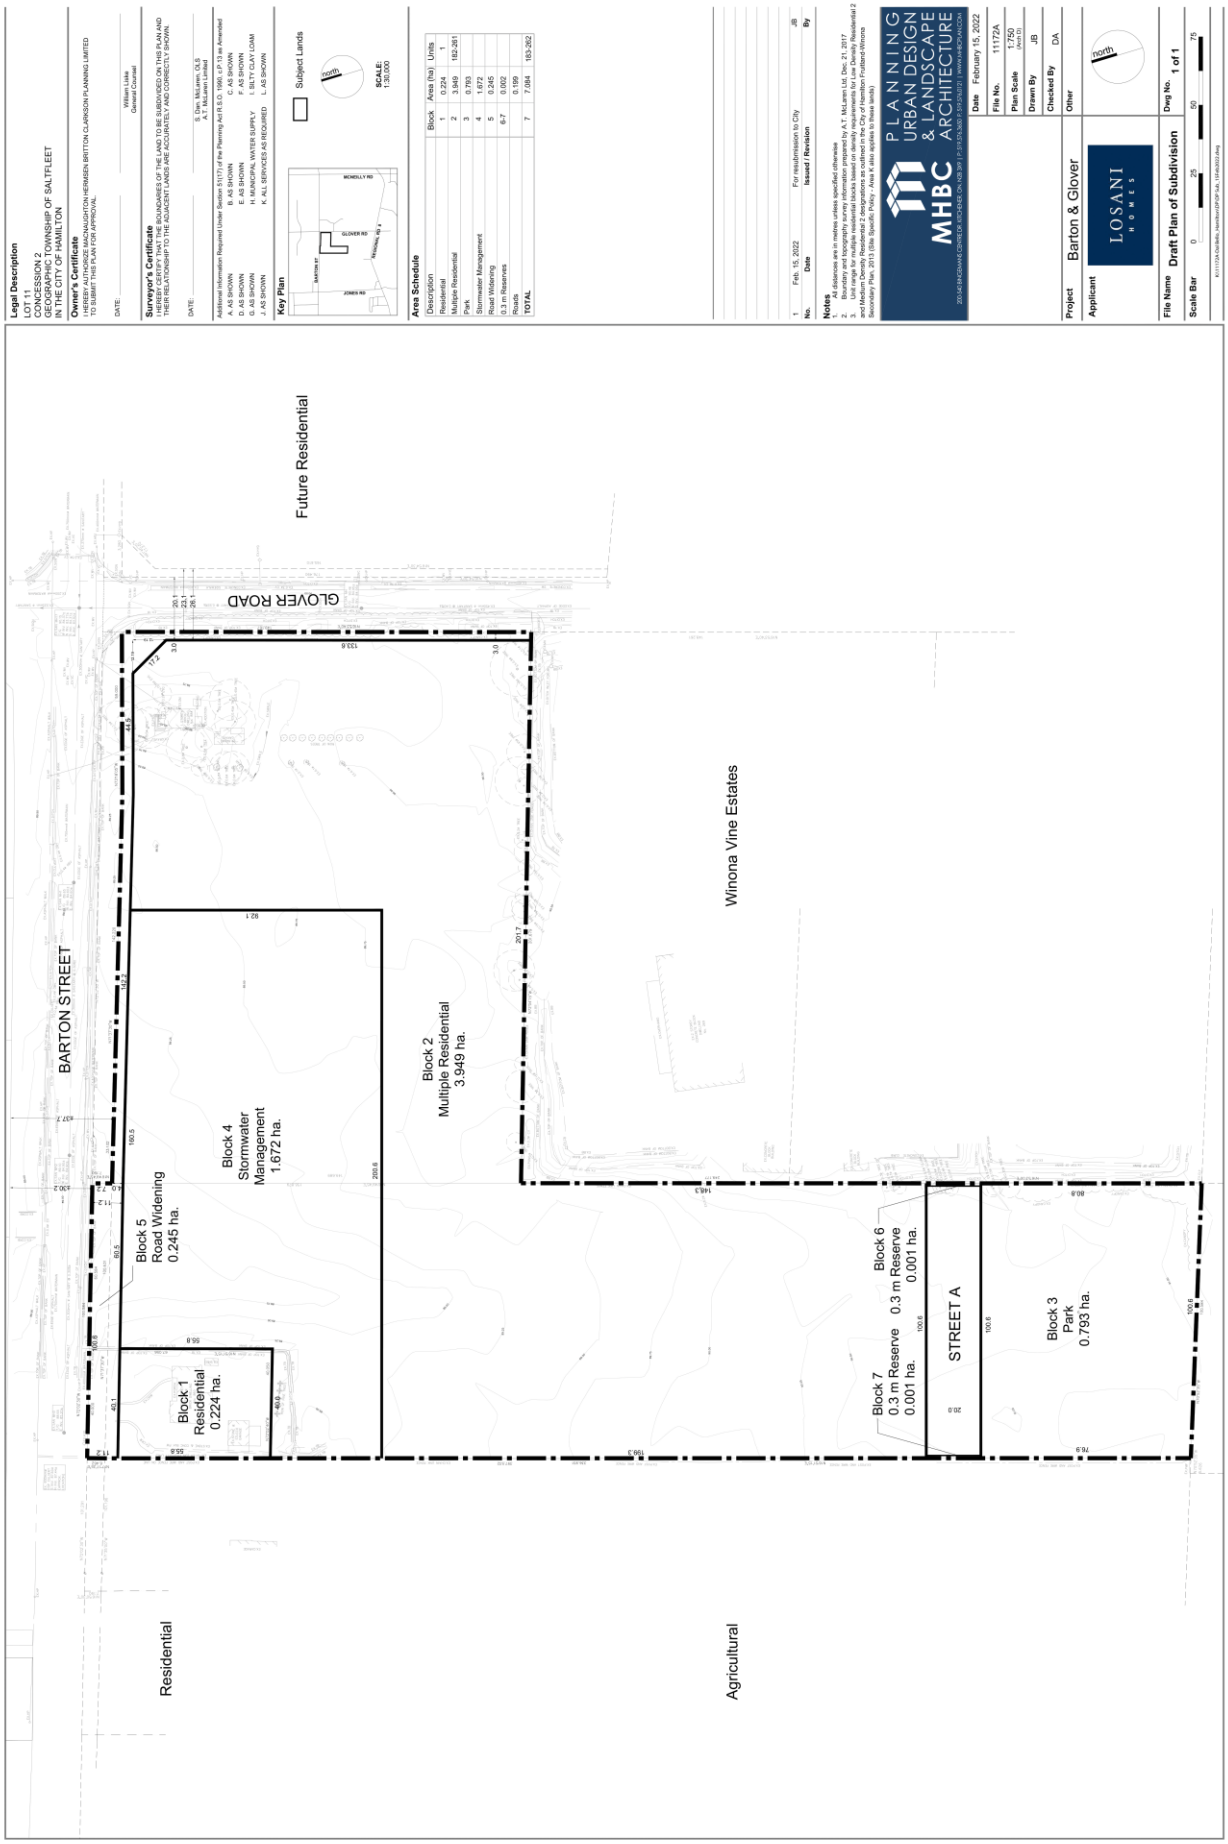
BARTON STREET
GLOVER ROAD
Future Residential
Residential
Agricultural
Winona Vine Estates
Block 1
Residential
0.224 ha.
Block 2
Multiple Residential
3.949 ha.
Block 3
Park
0.793 ha.
Block 4
Stormwater
Management
1.672 ha.
Block 5
Road Widening
0.245 ha.
Block 6
0.3 m Reserve
0.001 ha.
Block 7
0.3 m Reserve
0.001 ha.
STREET A
Legal Description
LOT 11
CONCESSION 2
GEOGRAPHIC TOWNSHIP OF SALTFLEET
IN THE CITY OF HAMILTON
Owner's Certificate
I HEREBY AUTHORIZE MACNAUGHTON HERMSEN BRITTON CLARKSON PLANNING LIMITED
TO SUBMIT THIS PLAN FOR APPROVAL.
DATE:
William Liske
General Counsel
Surveyor's Certificate
I HEREBY CERTIFY THAT THE BOUNDARIES OF THE LAND TO BE SUBDIVIDED ON THIS PLAN AND
THEIR RELATIONSHIP TO THE ADJACENT LANDS ARE ACCURATELY AND CORRECTLY SHOWN.
DATE:
S. Dan McLaren, OLS
A.T. McLaren Limited
Additional Information Required Under Section 51(17) of the Planning Act R.S.O. 1990, c.P.13 as Amended
A. AS SHOWN
B. AS SHOWN
C. AS SHOWN
D. AS SHOWN
E. AS SHOWN
F. AS SHOWN
G. AS SHOWN
H. MUNICIPAL WATER SUPPLY
I. SILTY CLAY LOAM
J. AS SHOWN
K. ALL SERVICES AS REQUIRED
L. AS SHOWN
Key Plan
Subject Lands
north
SCALE
1:30,000
Area Schedule
Description | Block | Area (ha) | Units
Residential | 1 | 0.224 | 1
Multiple Residential | 2 | 3.949 | 182-281
Park | 3 | 0.793 |
Stormwater Management | 4 | 1.672 |
Road Widening | 5 | 0.245 |
0.3 m Reserves | 6-7 | 0.002 |
Roads | | 0.199 |
TOTAL | 7 | 7.084 | 183-282
No. | Date | Issued / Revision | By
1 | Feb. 15, 2022 | For resubmission to City | JB
Notes
1. All distances are in metres unless specified otherwise.
2. Boundaries and topographic information are prepared by A.T. McLaren Ltd. Dec. 21, 2017.
3. Unit range for multiple residential blocks based on density requirements for Low Density Residential 2 and Medium Density Residential 2 designations as outlined in the City of Hamilton Fruitland-Winona Secondary Plan 2019 (Specific Policy Area A and applicable Mixed Use).
PLANNING URBAN DESIGN & LANDSCAPE ARCHITECTURE
MHBC
Date February 15, 2022
File No. 11172A
Plan Scale 1:750 (when D)
Drawn By JB
Checked By DA
Project Barton & Glover
Other
Applicant
LOSANI HOMES
north
File Name Draft Plan of Subdivision
Dwg No. 1 of 1
Scale Bar 0 25 50 75