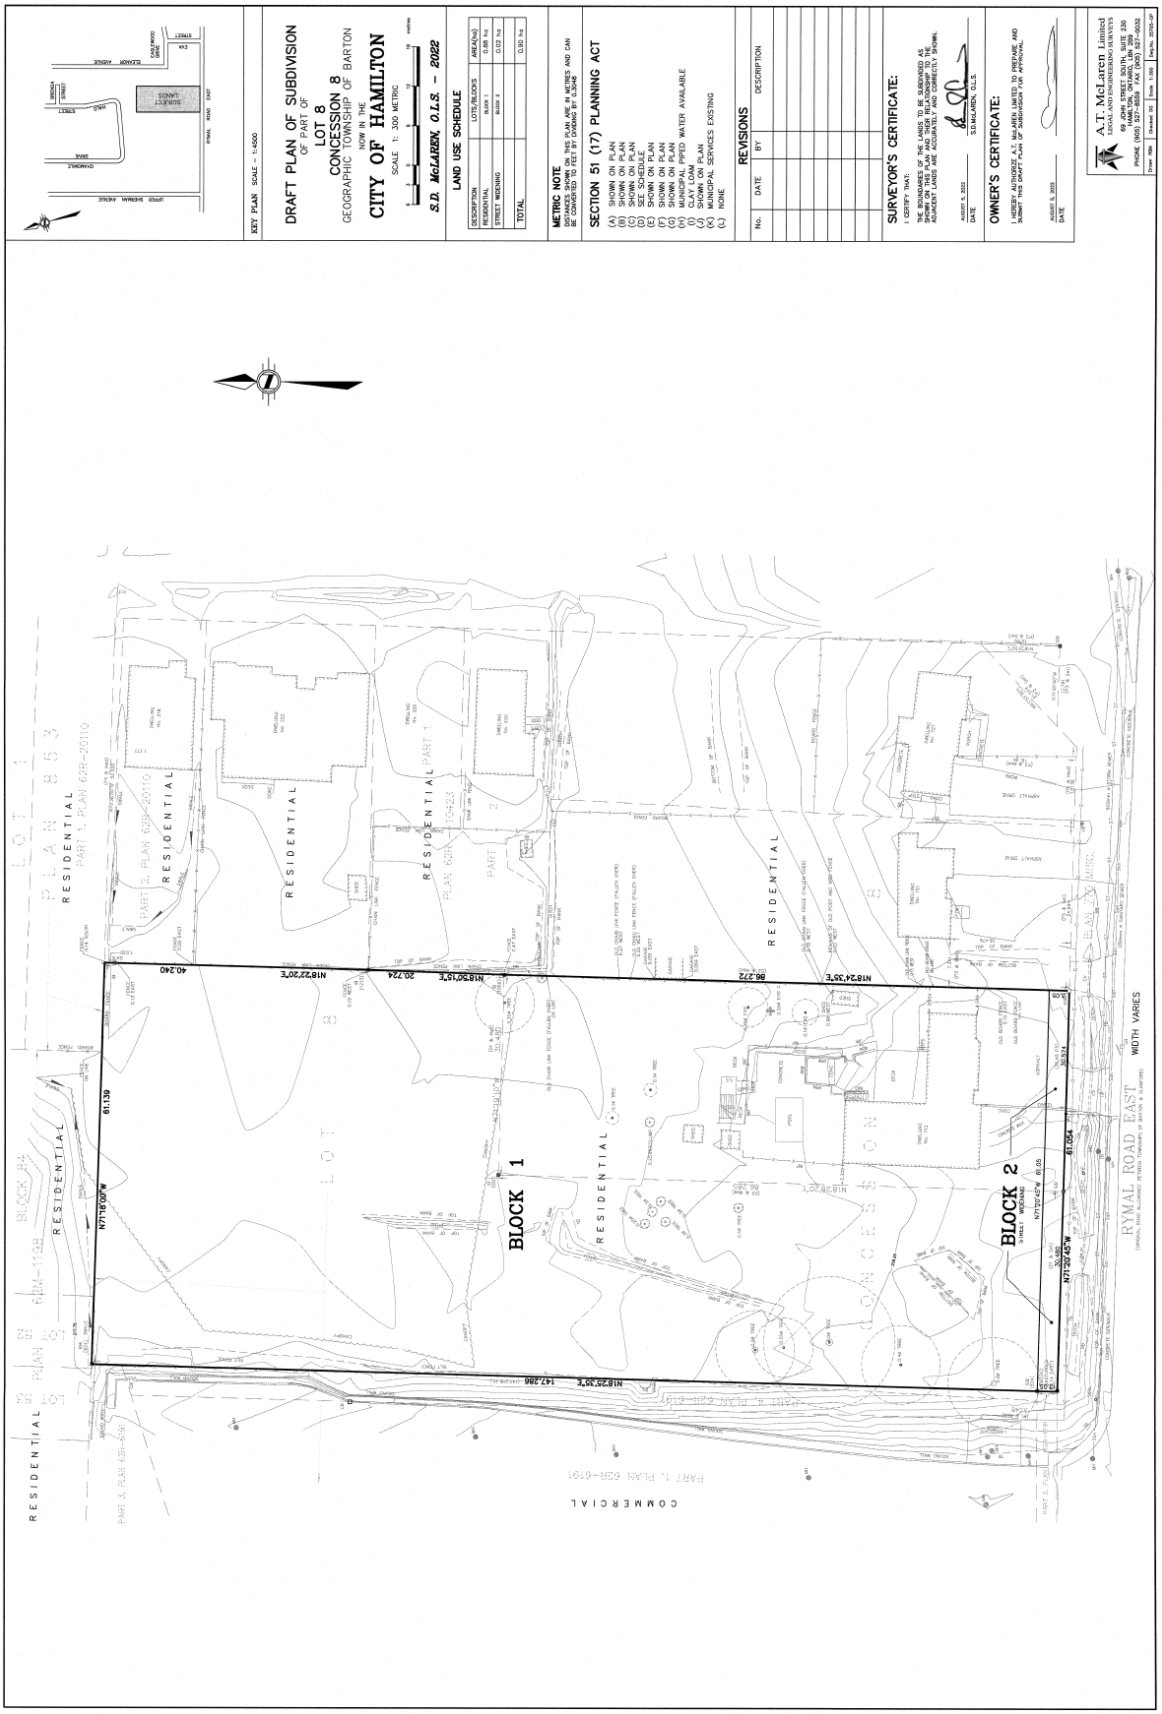
KEY PLAN SCALE 1:4000
DRAFT PLAN OF SUBDIVISION
OF PART OF
LOT 8
CONCESSION 8
GEOGRAPHIC TOWNSHIP OF BARTON
NOW IN THE
CITY OF HAMILTON
SCALE 1: 300 METRIC
S.D. McLAREN, O.L.S. – 2022
LAND USE SCHEDULE
DESCRIPTION | LOTS/BLOCKS | AREA(ha)
RESIDENTIAL | BLOCK 1 | 0.88 ha
STREET WIDENING | BLOCK 2 | 0.02 ha
TOTAL | | 0.90 ha
METRIC NOTE
SECTION 51 (17) PLANNING ACT
(A) SHOWN ON PLAN
(B) SHOWN ON PLAN
(C) SHOWN ON PLAN
(D) SEE SCHEDULE
(E) SHOWN ON PLAN
(F) SHOWN ON PLAN
(G) SHOWN ON PLAN
(H) MUNICIPAL PIPED WATER AVAILABLE
(I) CLAY LOAM
(J) SHOWN ON PLAN
(K) MUNICIPAL SERVICES EXISTING
(L) NONE
REVISIONS
No. | DATE | BY | DESCRIPTION
SURVEYOR'S CERTIFICATE:
I CERTIFY THAT:
THE BOUNDARIES OF THE LANDS TO BE SUBDIVIDED AS SHOWN ON THIS PLAN AND THEIR RELATIONSHIP TO THE ADJACENT LANDS ARE ACCURATELY AND CORRECTLY SHOWN.
AUGUST 5, 2022
DATE
S.D.McLAREN, O.L.S.
OWNER'S CERTIFICATE:
I HEREBY AUTHORIZE A.T. McLAREN LIMITED TO PREPARE AND SUBMIT THIS DRAFT PLAN OF SUBDIVISION FOR APPROVAL.
AUGUST 5, 2022
DATE
A.T. McLaren Limited
LAND ADVISORS/ENGINEERS/SURVEYORS
49 JACKSON STREET, SUITE 200
HAMILTON, ONTARIO, L8N 2B6
PHONE (905) 527-8559 FAX (905) 527-4559
Date: 2022-08-05 | Drawn: MS | Chkd: SDM | Dwg No. 22-2010-DP
BLOCK 1
BLOCK 2
RYMAL ROAD EAST
WIDTH VARIES
RESIDENTIAL
COMMERCIAL
PLAN 8 5 3
PART 1, PLAN 62R-20110
PART 2, PLAN 62R-20110
PART 1, PLAN 62R-10423
PART 3, PLAN 62R-6191
PART 1, PLAN 62R-6191
LOT 1
LOT 8
CONCESSION 8
N71°18'00"W 61.139
N71°25'45"W 61.254
N18°22'30"E 40.240
N18°30'15"E 20.724
N18°24'35"E 86.272
N18°32'30"E 147.288