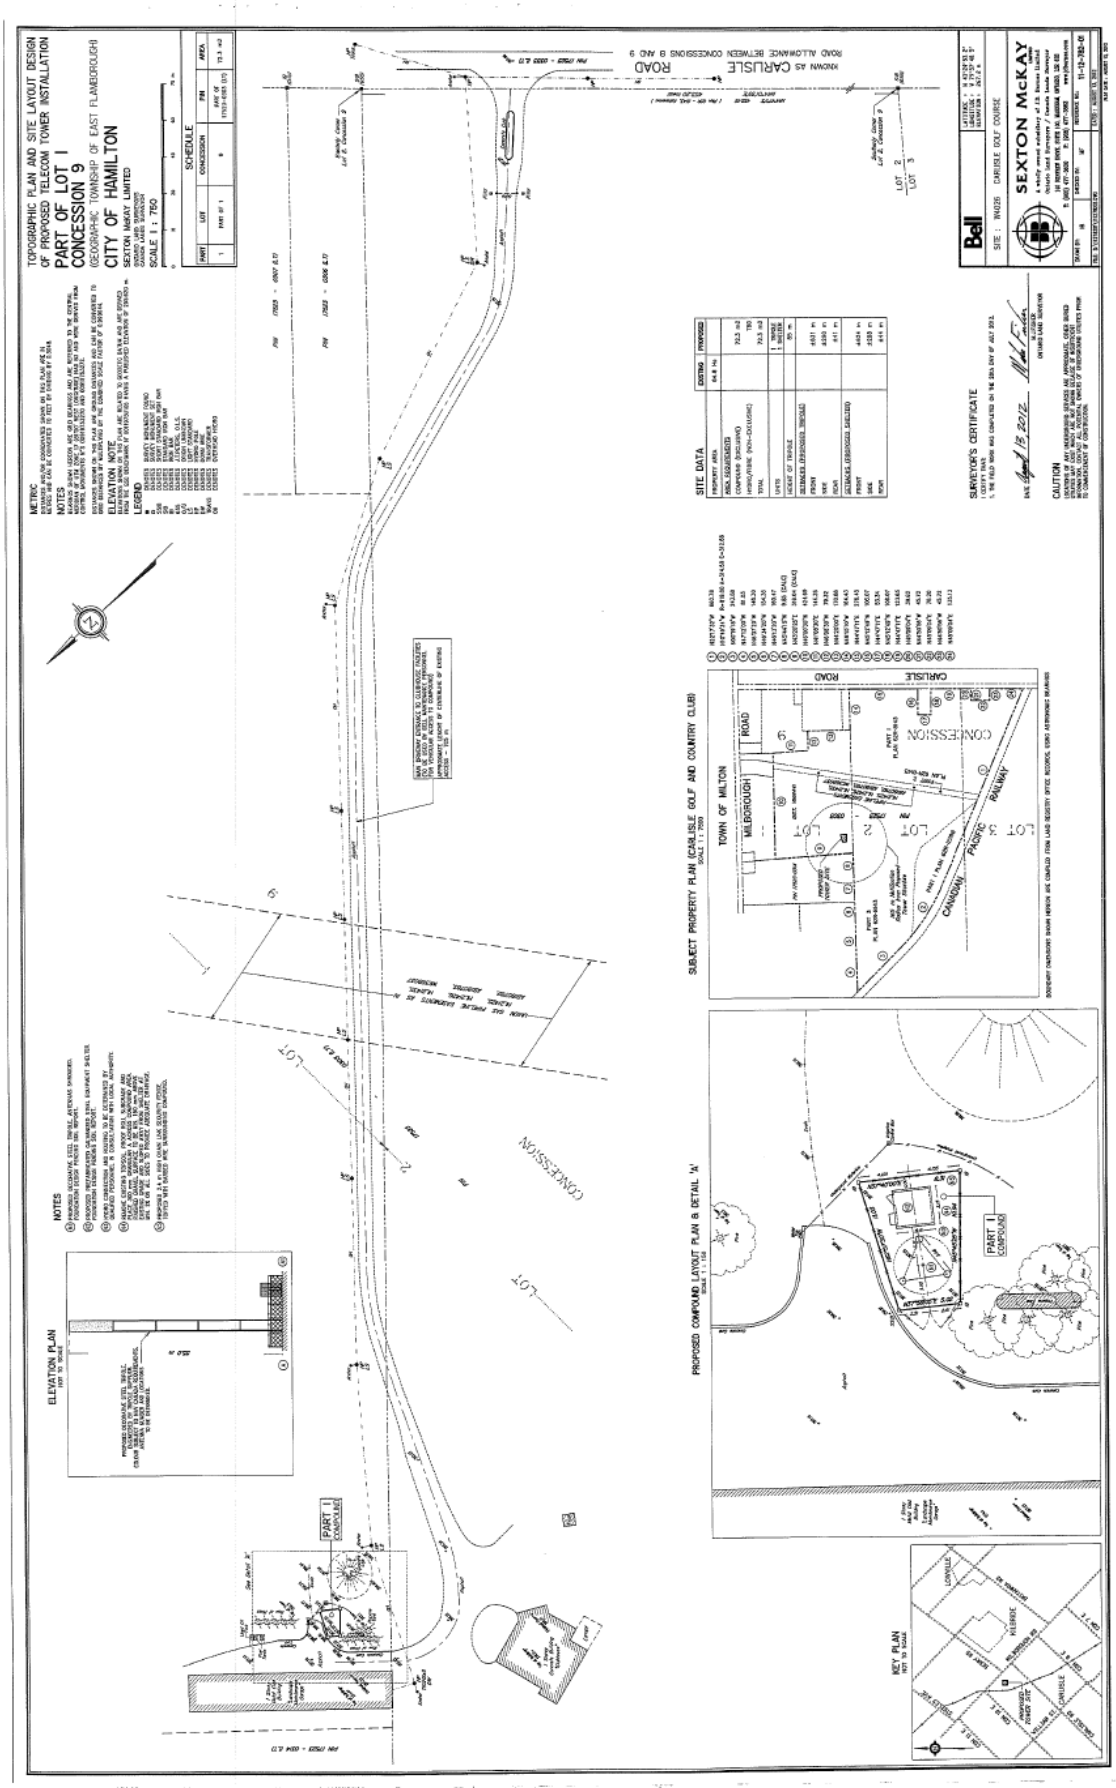
TOPOGRAPHIC PLAN AND SITE LAYOUT DESIGN
OF PROPOSED TELECOM TOWER INSTALLATION
PART OF LOT 1
CONCESSION 9
(GEOGRAPHIC TOWNSHIP OF EAST FLAMBOROUGH)
CITY OF HAMILTON
SEXTON McKAY
SITE DATA
SURVEYOR'S CERTIFICATE
CAUTION
SUBJECT PROPERTY PLAN (CARLISLE GOLF AND COUNTRY CLUB)
TOWN OF MILTON
MILBOROUGH
CARLISLE
ROAD
CONCESSION
PACIFIC RAILWAY
CANADIAN
PROPOSED COMPOUND LAYOUT PLAN & DETAIL 'A'
PART 1
COMPOUND
ELEVATION PLAN
NOTES
KEY PLAN
Bell
SITE : IN4025 CARLISLE GOLF COURSE
SEXTON McKAY