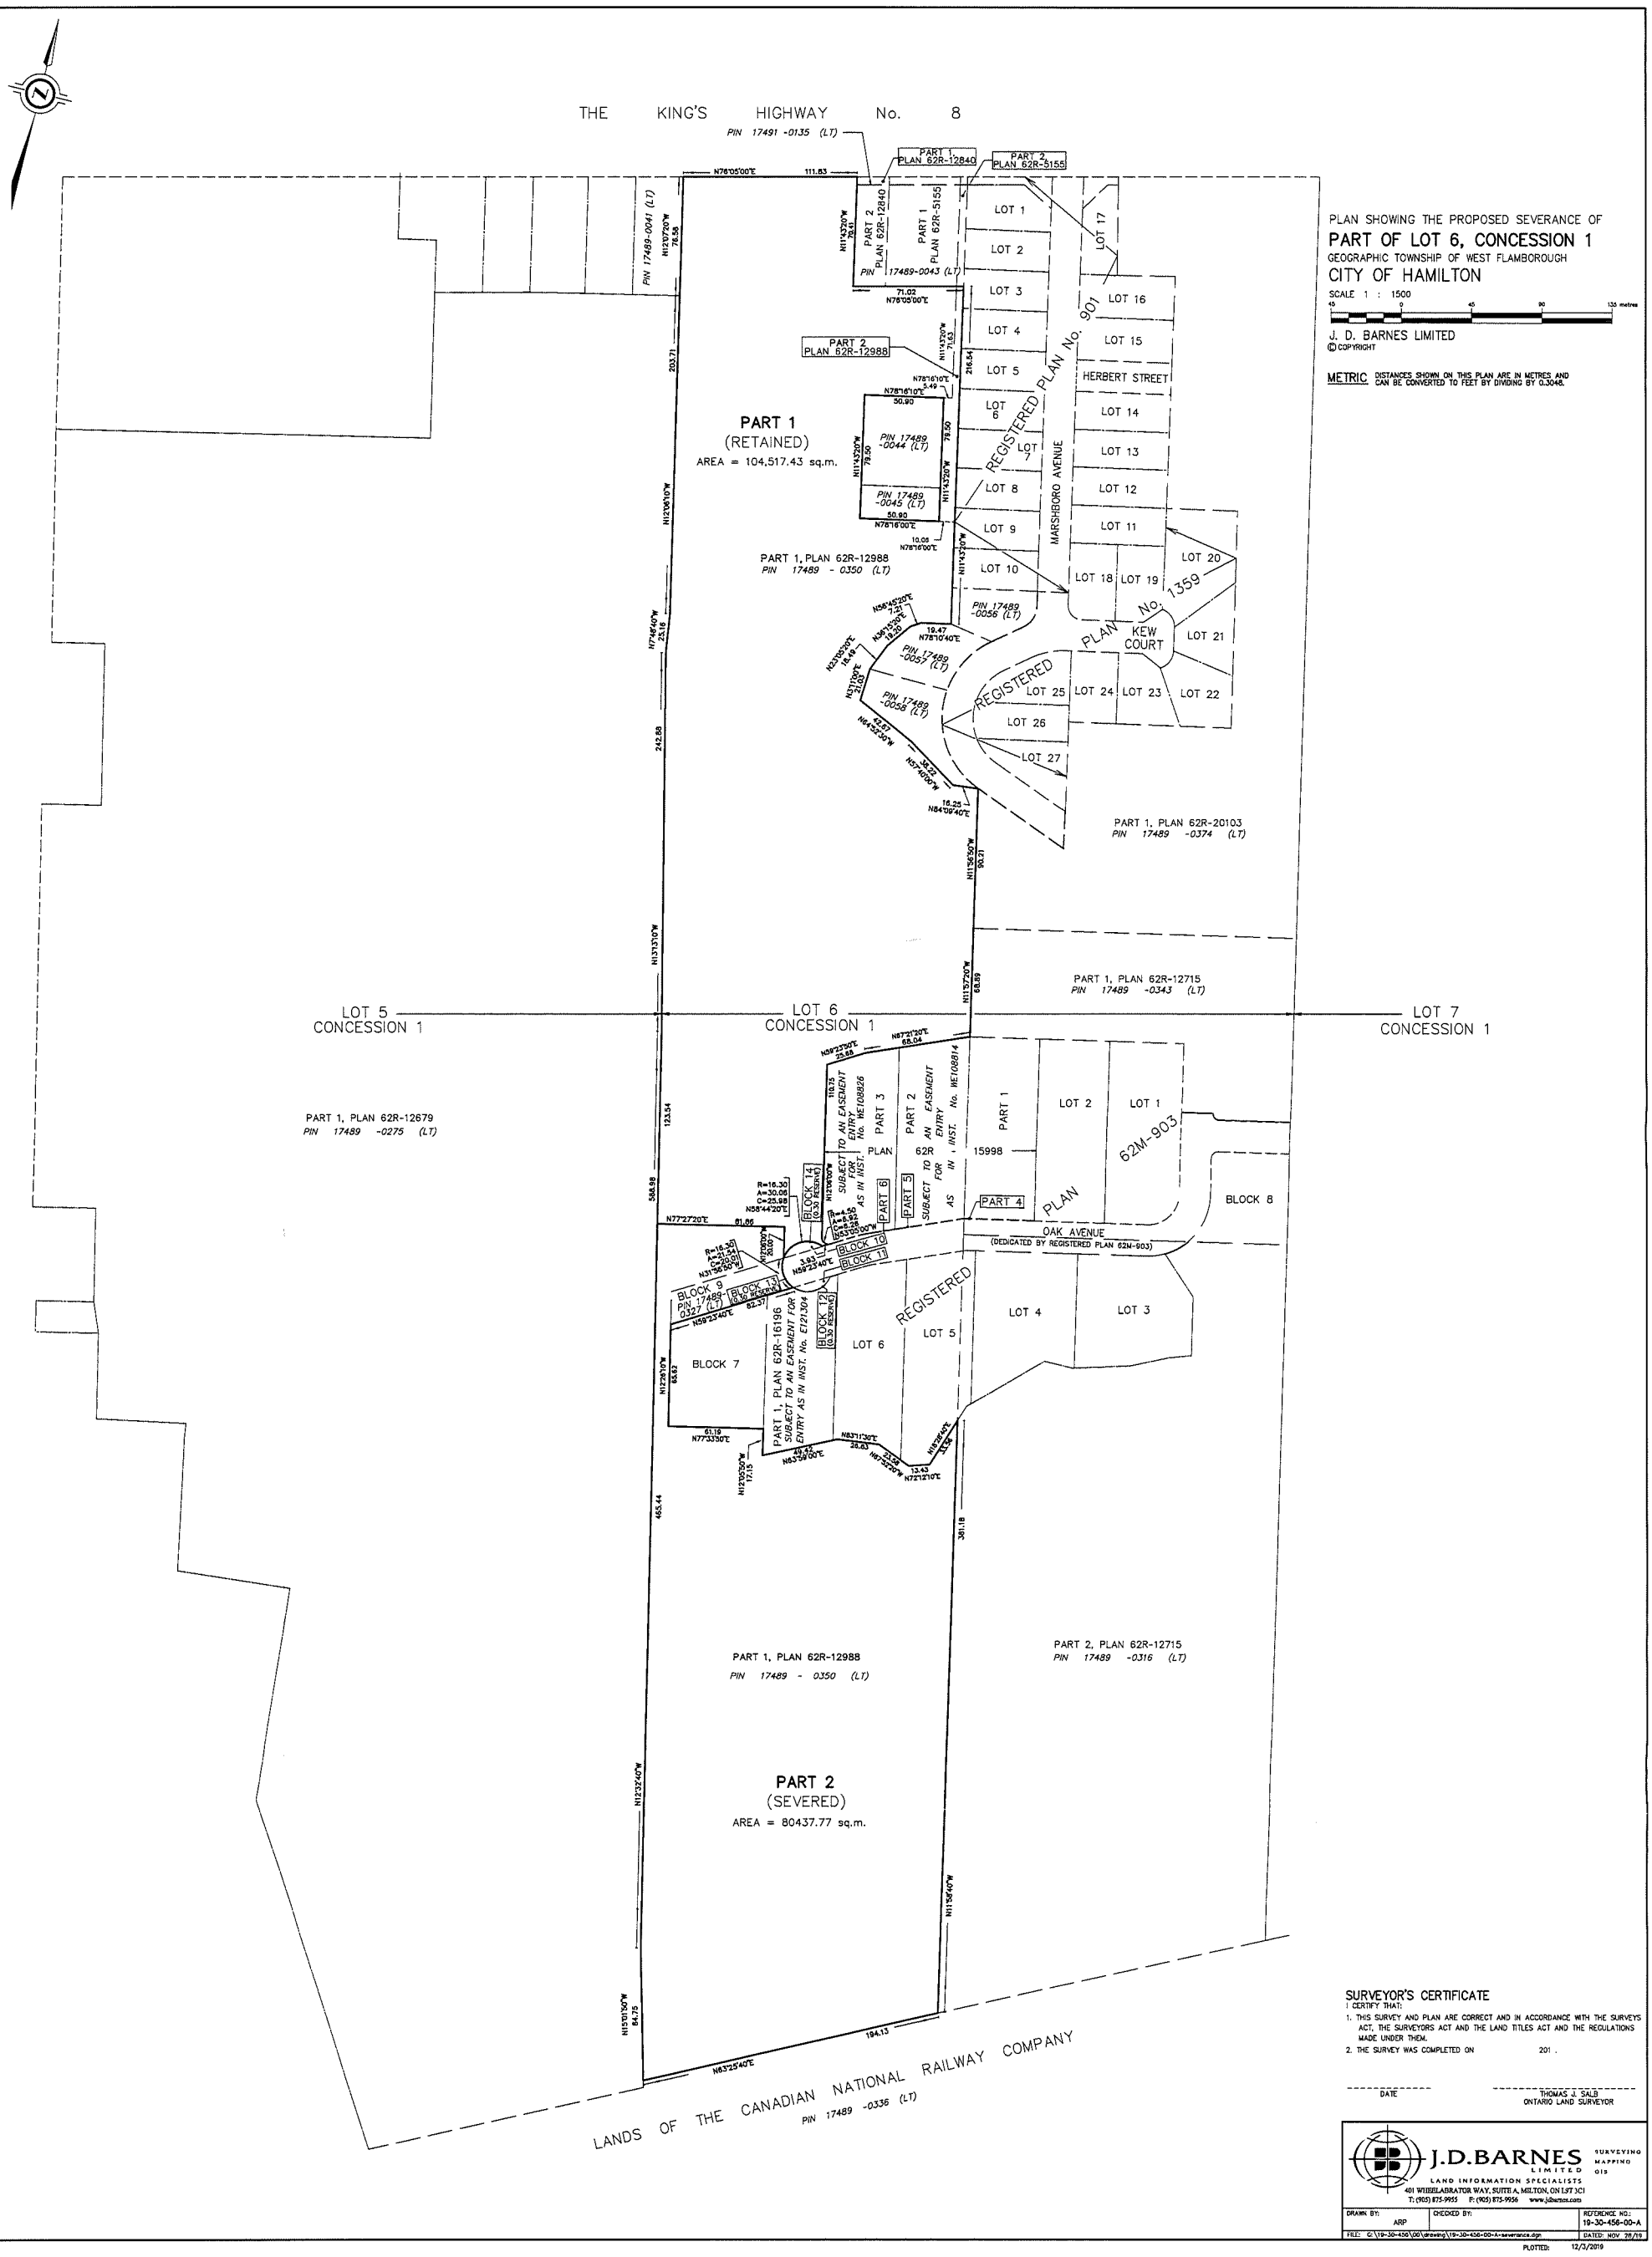

PLAN SHOWING THE PROPOSED SEVERANCE OF

PART OF LOT 6, CONCESSION 1

GEOGRAPHIC TOWNSHIP OF WEST FLAMBOROUGH

CITY OF HAMILTON

SCALE 1 : 1500

45 0 45 90 135 metres

J. D. BARNES LIMITED

© COPYRIGHT

METRIC DISTANCES SHOWN ON THIS PLAN ARE IN METRES AND CAN BE CONVERTED TO FEET BY DIVIDING BY 0.3048.

SURVEYOR'S CERTIFICATE

I CERTIFY THAT:

1. THIS SURVEY AND PLAN ARE CORRECT AND IN ACCORDANCE WITH THE SURVEYS ACT, THE SURVEYORS ACT AND THE LAND TITLES ACT AND THE REGULATIONS MADE UNDER THEM.
2. THE SURVEY WAS COMPLETED ON 201 .

DATE

THOMAS J. SALB
ONTARIO LAND SURVEYOR

J.D.BARNES LIMITED
SURVEYING MAPPING GIS
LAND INFORMATION SPECIALISTS
401 WHEELABRATOR WAY, SUITE A, MILTON, ON L9T 3C1
T: (905) 875-9955 F: (905) 875-9956 www.jdbarnes.com

DRAWN BY:	CHECKED BY:	REFERENCE NO.:
ARP		19-30-456-00-A

FILE: C:\19-30-456\00\drawing\19-30-456-00-A-severance.dgn DATED: NOV 28/19

PLOTTED: 12/3/2019