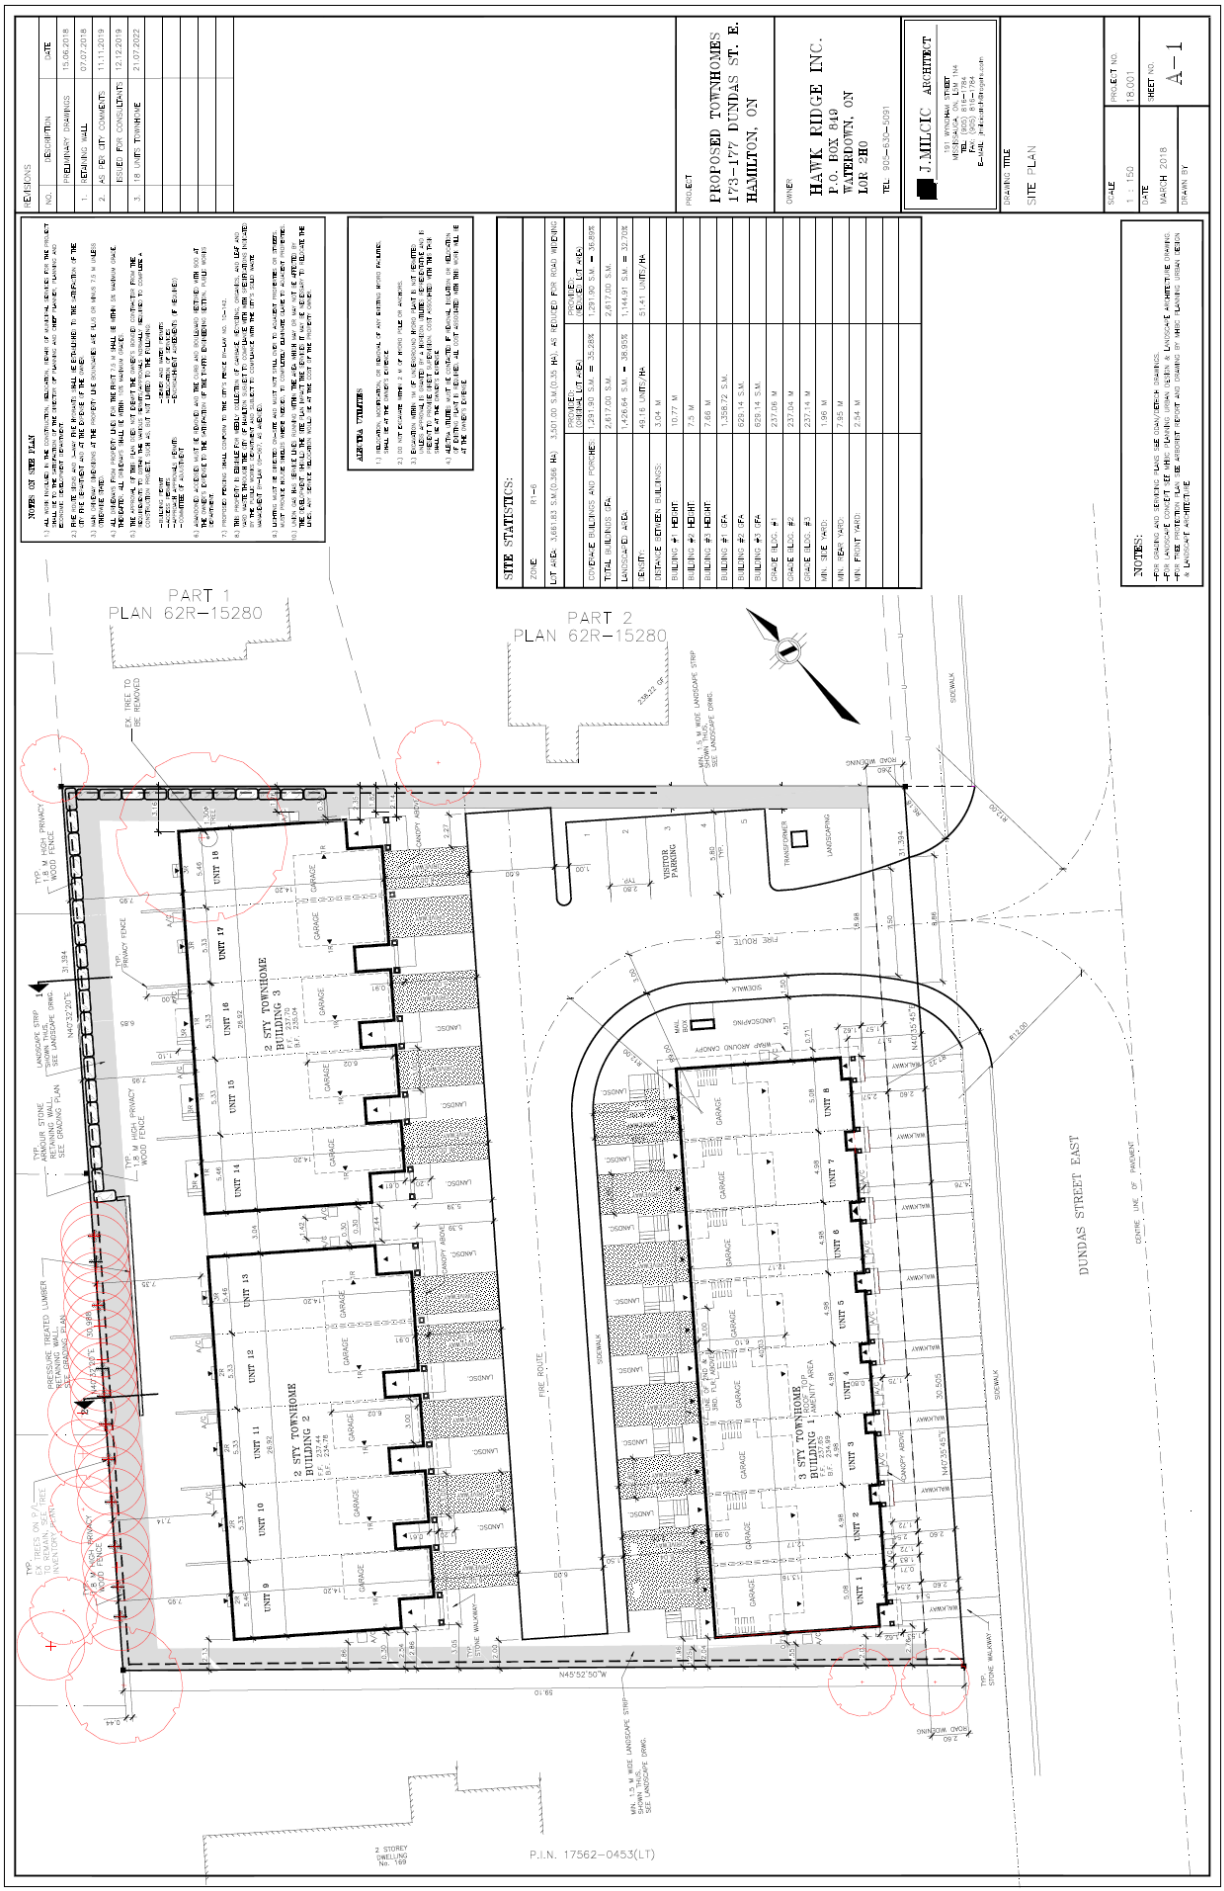
REVISIONS
NO. DESCRIPTION DATE
1. PRELIMINARY DRAWINGS 15.08.2018
3. AS PER CITY COMMENTS 11.11.2019
ISSUED FOR CONSULTANTS 12.12.2019
4. 18 UNIT TOWNHOME 21.07.2022
PROJECT
PROPOSED TOWNHOMES
173-177 DUNDAS ST. E.
HAMILTON, ON
OWNER
HAWK RIDGE INC.
P.O. BOX 849
WATERDOWN, ON
L0R 2H0
TEL 905-630-5091
J.MILCIC ARCHITECT
MISSISSAUGA, ON L5M 1N4
TEL (905) 816-1784
FAX (905) 816-1784
E-MAIL jmilcic@rogers.com
DRAWING TITLE
SITE PLAN
SCALE 1 : 150
DATE MARCH 2018
DRAWN BY
PROJECT NO. 18.001
SHEET NO. A-1
NOTES ON SITE PLAN

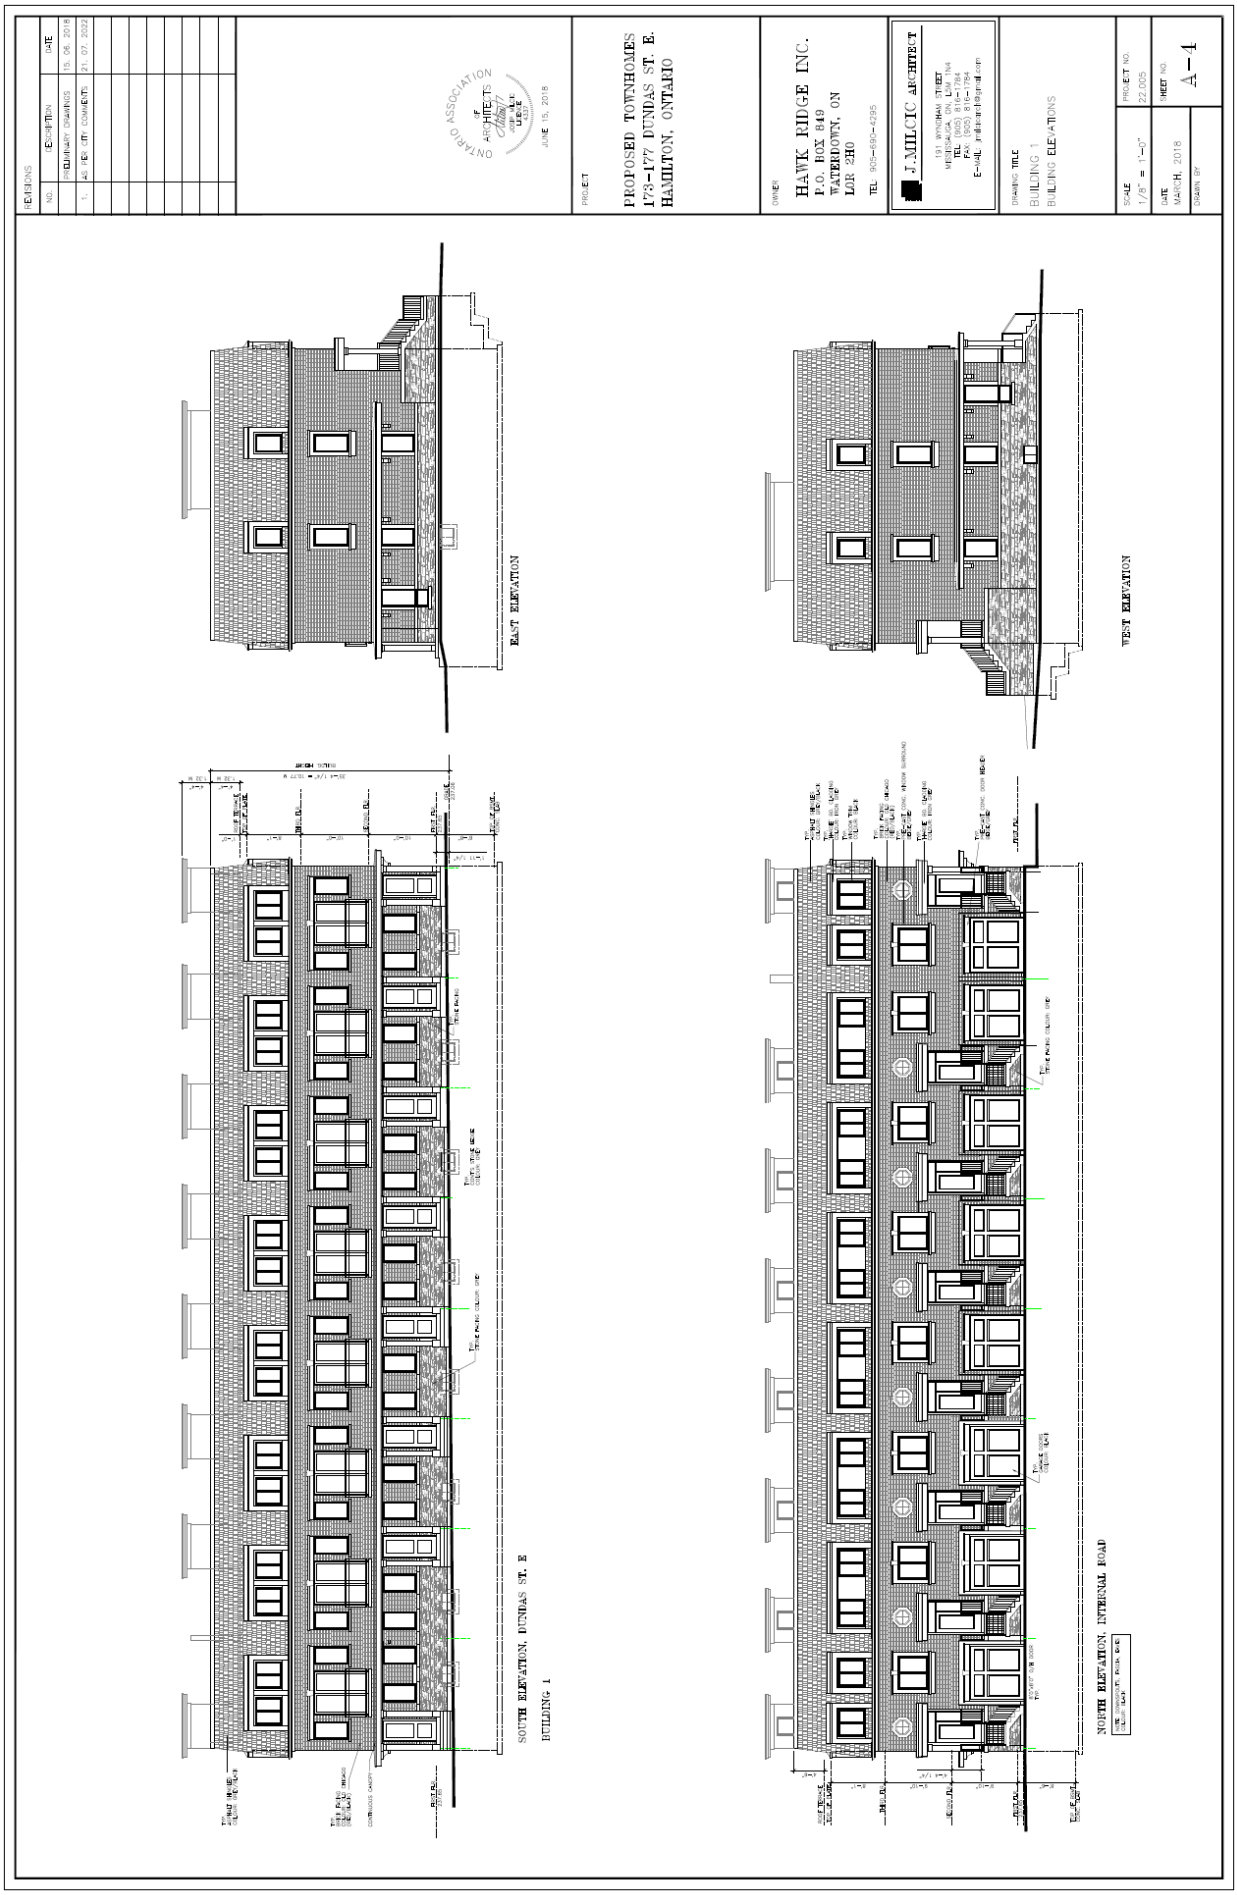
REVISIONS
NO. DESCRIPTION DATE
1. AS PER CITY COMMENTS 21. 07. 2022
ONTARIO ASSOCIATION OF ARCHITECTS
LICENCE
JUNE 15, 2018
PROJECT
PROPOSED TOWNHOMES
173-177 DUNDAS ST. E.
HAMILTON, ONTARIO
OWNER
HAWK RIDGE INC.
P.O. BOX 849
WATERDOWN, ON
L0R 2H0
TEL 905-690-4295
DRAWING TITLE
BUILDING 1
BUILDING ELEVATIONS
SCALE 1/8" = 1'-0"
PROJECT NO. 22.005
DATE MARCH, 2018
SHEET NO. A-4
DRAWN BY
EAST ELEVATION
WEST ELEVATION
SOUTH ELEVATION, DUNDAS ST. E
BUILDING 1
NORTH ELEVATION, INTERNAL ROAD

FRONT ELEVATION (SOUTH)
BUILDING 2

NOTE: DOWNSPOUTS, FASCIA, BAND COLOUR: BLACK

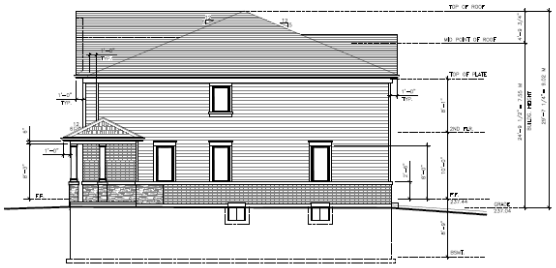

RIGHT SIDE ELEVATION (EAST)

REAR ELEVATION (NORTH)
BUILDING 2

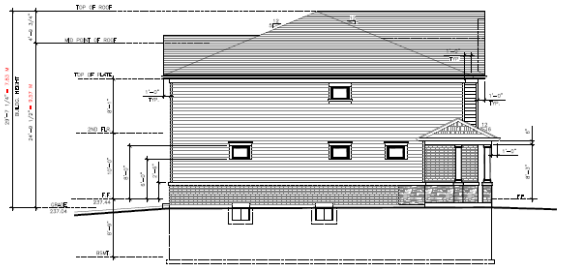

LEFT SIDE ELEVATION (WEST)

REVISIONS

NO.	DESCRIPTION	DATE
	PRELIMINARY DRAWINGS	15. 06. 2018
1.	AS PER CITY COMMENTS	21. 07. 2022

ONTARIO ASSOCIATION OF ARCHITECTS
Jakob Milcic
JAKOB MILCIC
LICENCE
4337
JUNE 15, 2018

PROJECT

PROPOSED TOWNHOMES
173–177 DUNDAS ST. E.
HAMILTON, ONTARIO

OWNER

HAWK RIDGE INC.
P.O. BOX 849
WATERDOWN, ON
L0R 2H0
TEL: 905–690–4295

J.MILCIC ARCHITECT
191 WYNDHAM STREET
MISSISSAUGA, ON, L5M 1N4
TEL: (905) 816–1784
FAX: (905) 816–1784
E–MAIL: jmilcicarch@gmail.com

DRAWING TITLE

BUILDING 2
BUILDING ELEVATIONS

SCALE	PROJECT NO.
1/8" = 1'–0"	22.005
DATE: MARCH, 2018	SHEET NO. A–6
DRAWN BY	

FRONT ELEVATION (SOUTH)
BUILDING 3

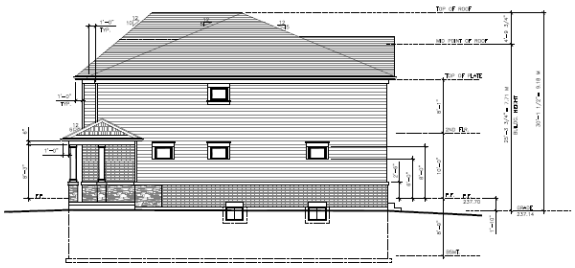

RIGHT SIDE ELEVATION (EAST)

REAR ELEVATION (NORTH)
BUILDING 3

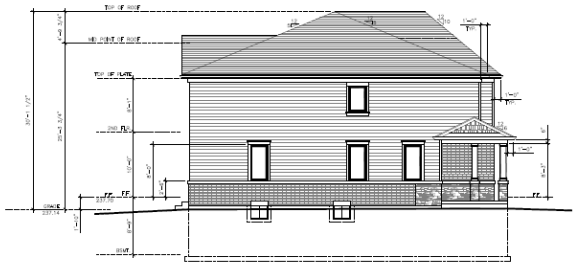

LEFT SIDE ELEVATION (WEST)

REVISIONS

NO.	DESCRIPTION	DATE
	PRELIMINARY DRAWINGS	15. 06. 2018
1.	AS PER CITY COMMENTS	21. 07. 2022

ONTARIO ASSOCIATION OF ARCHITECTS
JOSIP MILCIC
LICENCE
4337
JUNE 15, 2018

PROJECT

PROPOSED TOWNHOMES
173-177 DUNDAS ST. E.
HAMILTON, ONTARIO

OWNER

HAWK RIDGE INC.
P.O. BOX 849
WATERDOWN, ON
L0R 2H0

TEL: 905-690-4295

J.MILCIC ARCHITECT

191 WYNDHAM STREET
MISSISSAUGA, ON, L5M 1N4
TEL: (905) 816-1784
FAX: (905) 816-1784
E-MAIL: jmilcicarch@gmail.com

DRAWING TITLE

BUILDING 3
BUILDING ELEVATIONS

SCALE	PROJECT NO.
1/8" = 1'-0"	22.005
DATE: MARCH. 2018	SHEET NO. A-8
DRAWN BY	