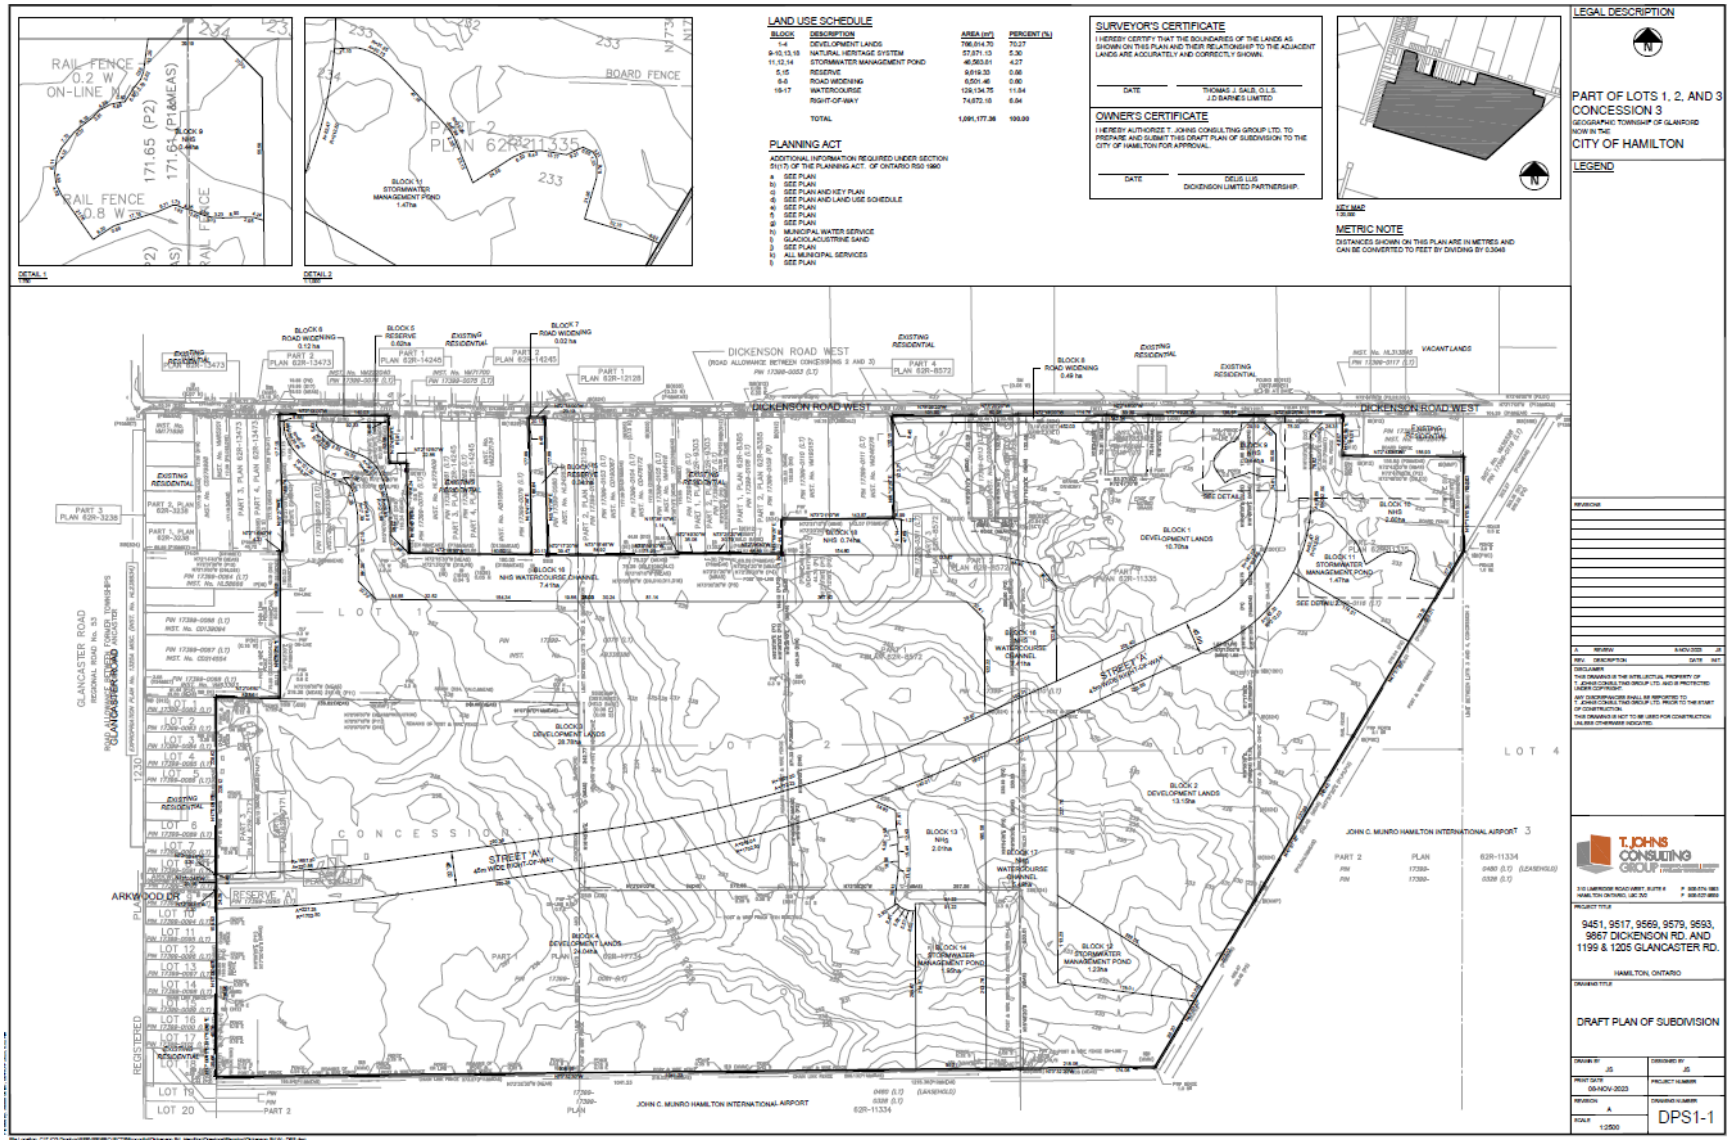
LAND USE SCHEDULE
PLANNING ACT
SURVEYOR'S CERTIFICATE
OWNER'S CERTIFICATE
METRIC NOTE
LEGAL DESCRIPTION
PART OF LOTS 1, 2, AND 3
CONCESSION 3
CITY OF HAMILTON
LEGEND
DICKENSON ROAD WEST
GLANCASTER ROAD
ARKWOOD DR
STREET 'A'
CONCESSION 3
JOHN C. MUNRO HAMILTON INTERNATIONAL AIRPORT
T. JOHNS CONSULTING GROUP
9451, 9517, 9569, 9579, 9593, 9867 DICKENSON RD. AND 1199 & 1205 GLANCASTER RD.
HAMILTON, ONTARIO
DRAFT PLAN OF SUBDIVISION
DPS1-1